

Received 19/07/2012


As Existing Front Elevation

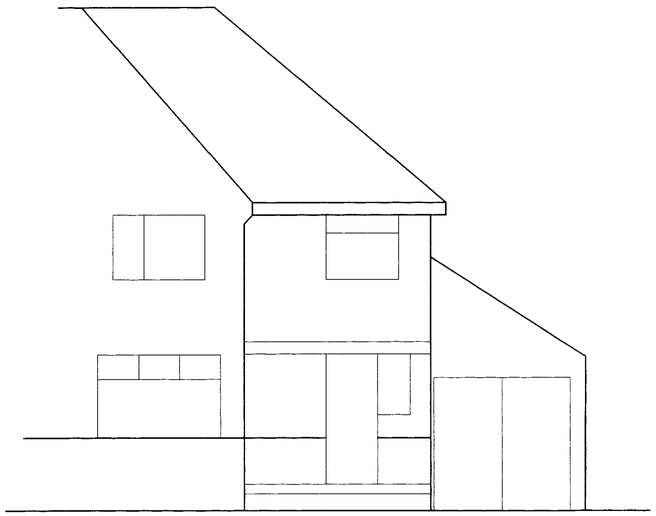

As Proposed Front Elevation

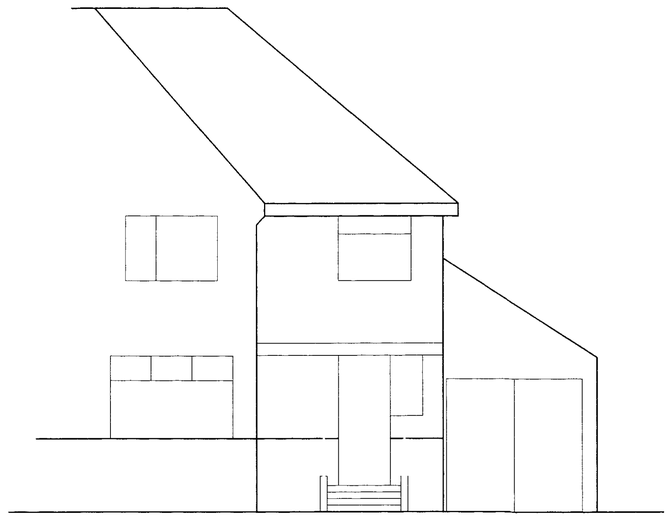

As Proposed North Elevation With New Entry

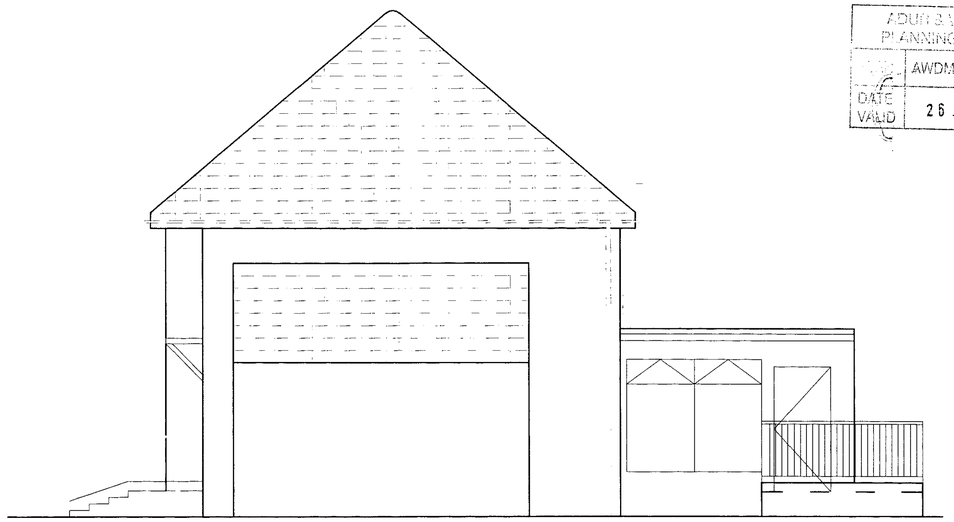

Notes

Do not scale

Except for Planning purposes.


The contractor is required to check all dimensions on site before work commences.

All goods, materials and workmanship to comply with current Building Regulations BSS and COP's and such other requirements as the local/statutory authorities' enforcement officer may consider necessary.


This drawing is copyright of Crowther Overton-Hart

ADUR & WORTHING PLANNING SERVICES
REF AWDM/0822/12
DATE VALID 26 JUL 2012


As Existing Front Entry Plan

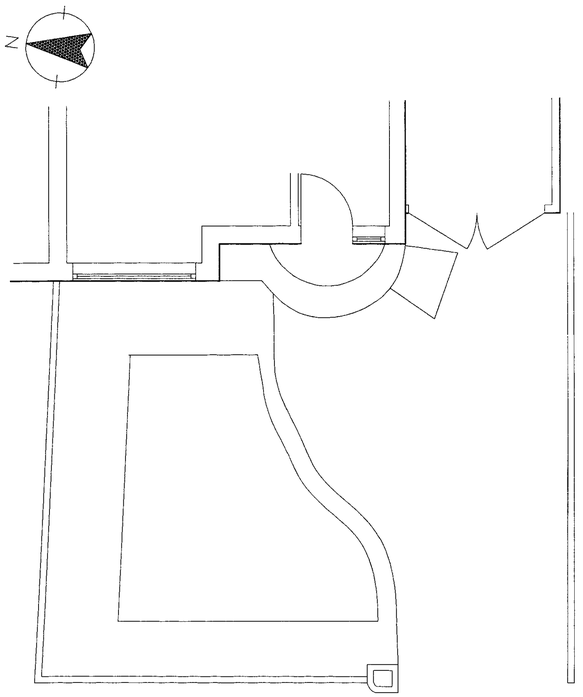

As Proposed Front Entry Plan

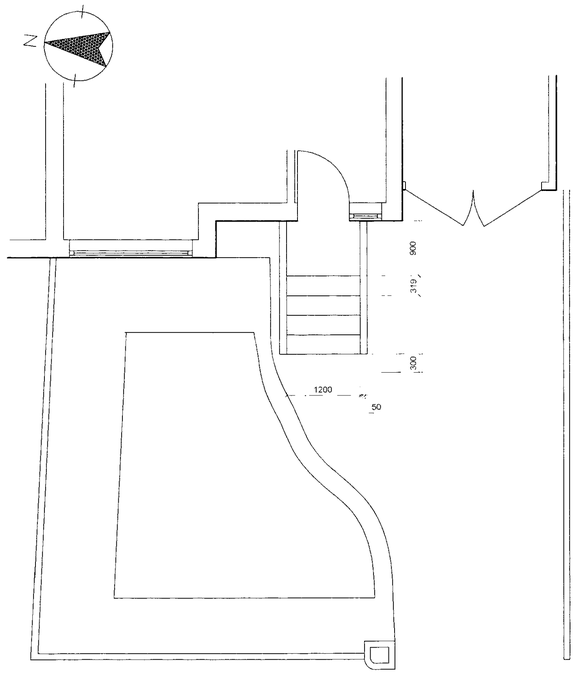

As Proposed South Elevation

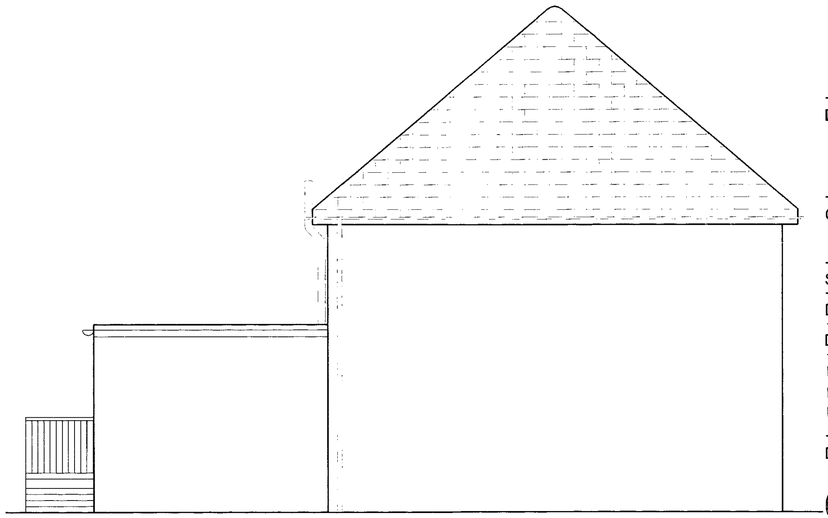

Revision	Initial
Project	15 The Broadway Lancing BN15 8NN
Drawing	Front Steps Plans & Elevation & South Elevation of Rear Extension
Client	Mr & Mrs Newark
Scale	1:50 @A1
Date	July 12
Drawn By	MS
Checked By	PC

Preliminary	☐	Tender	☐
Planning	☐	Construction	☐
Building Regulations	☐	As Built	☐

Drawing No. 052/12.03 Revision

crowther overton-hart