
amendments				
rev.	date	comment	auth.	chkd.
-	06.12.21	Issued for planning	ACB	GI
A	07.12.21	Amendment to Block Plan	ACB	GI
B	18.07.22	Air source heat pump relocated as bubbled	MB	GI


Line of Approved Scheme (AWDM/1085/20)

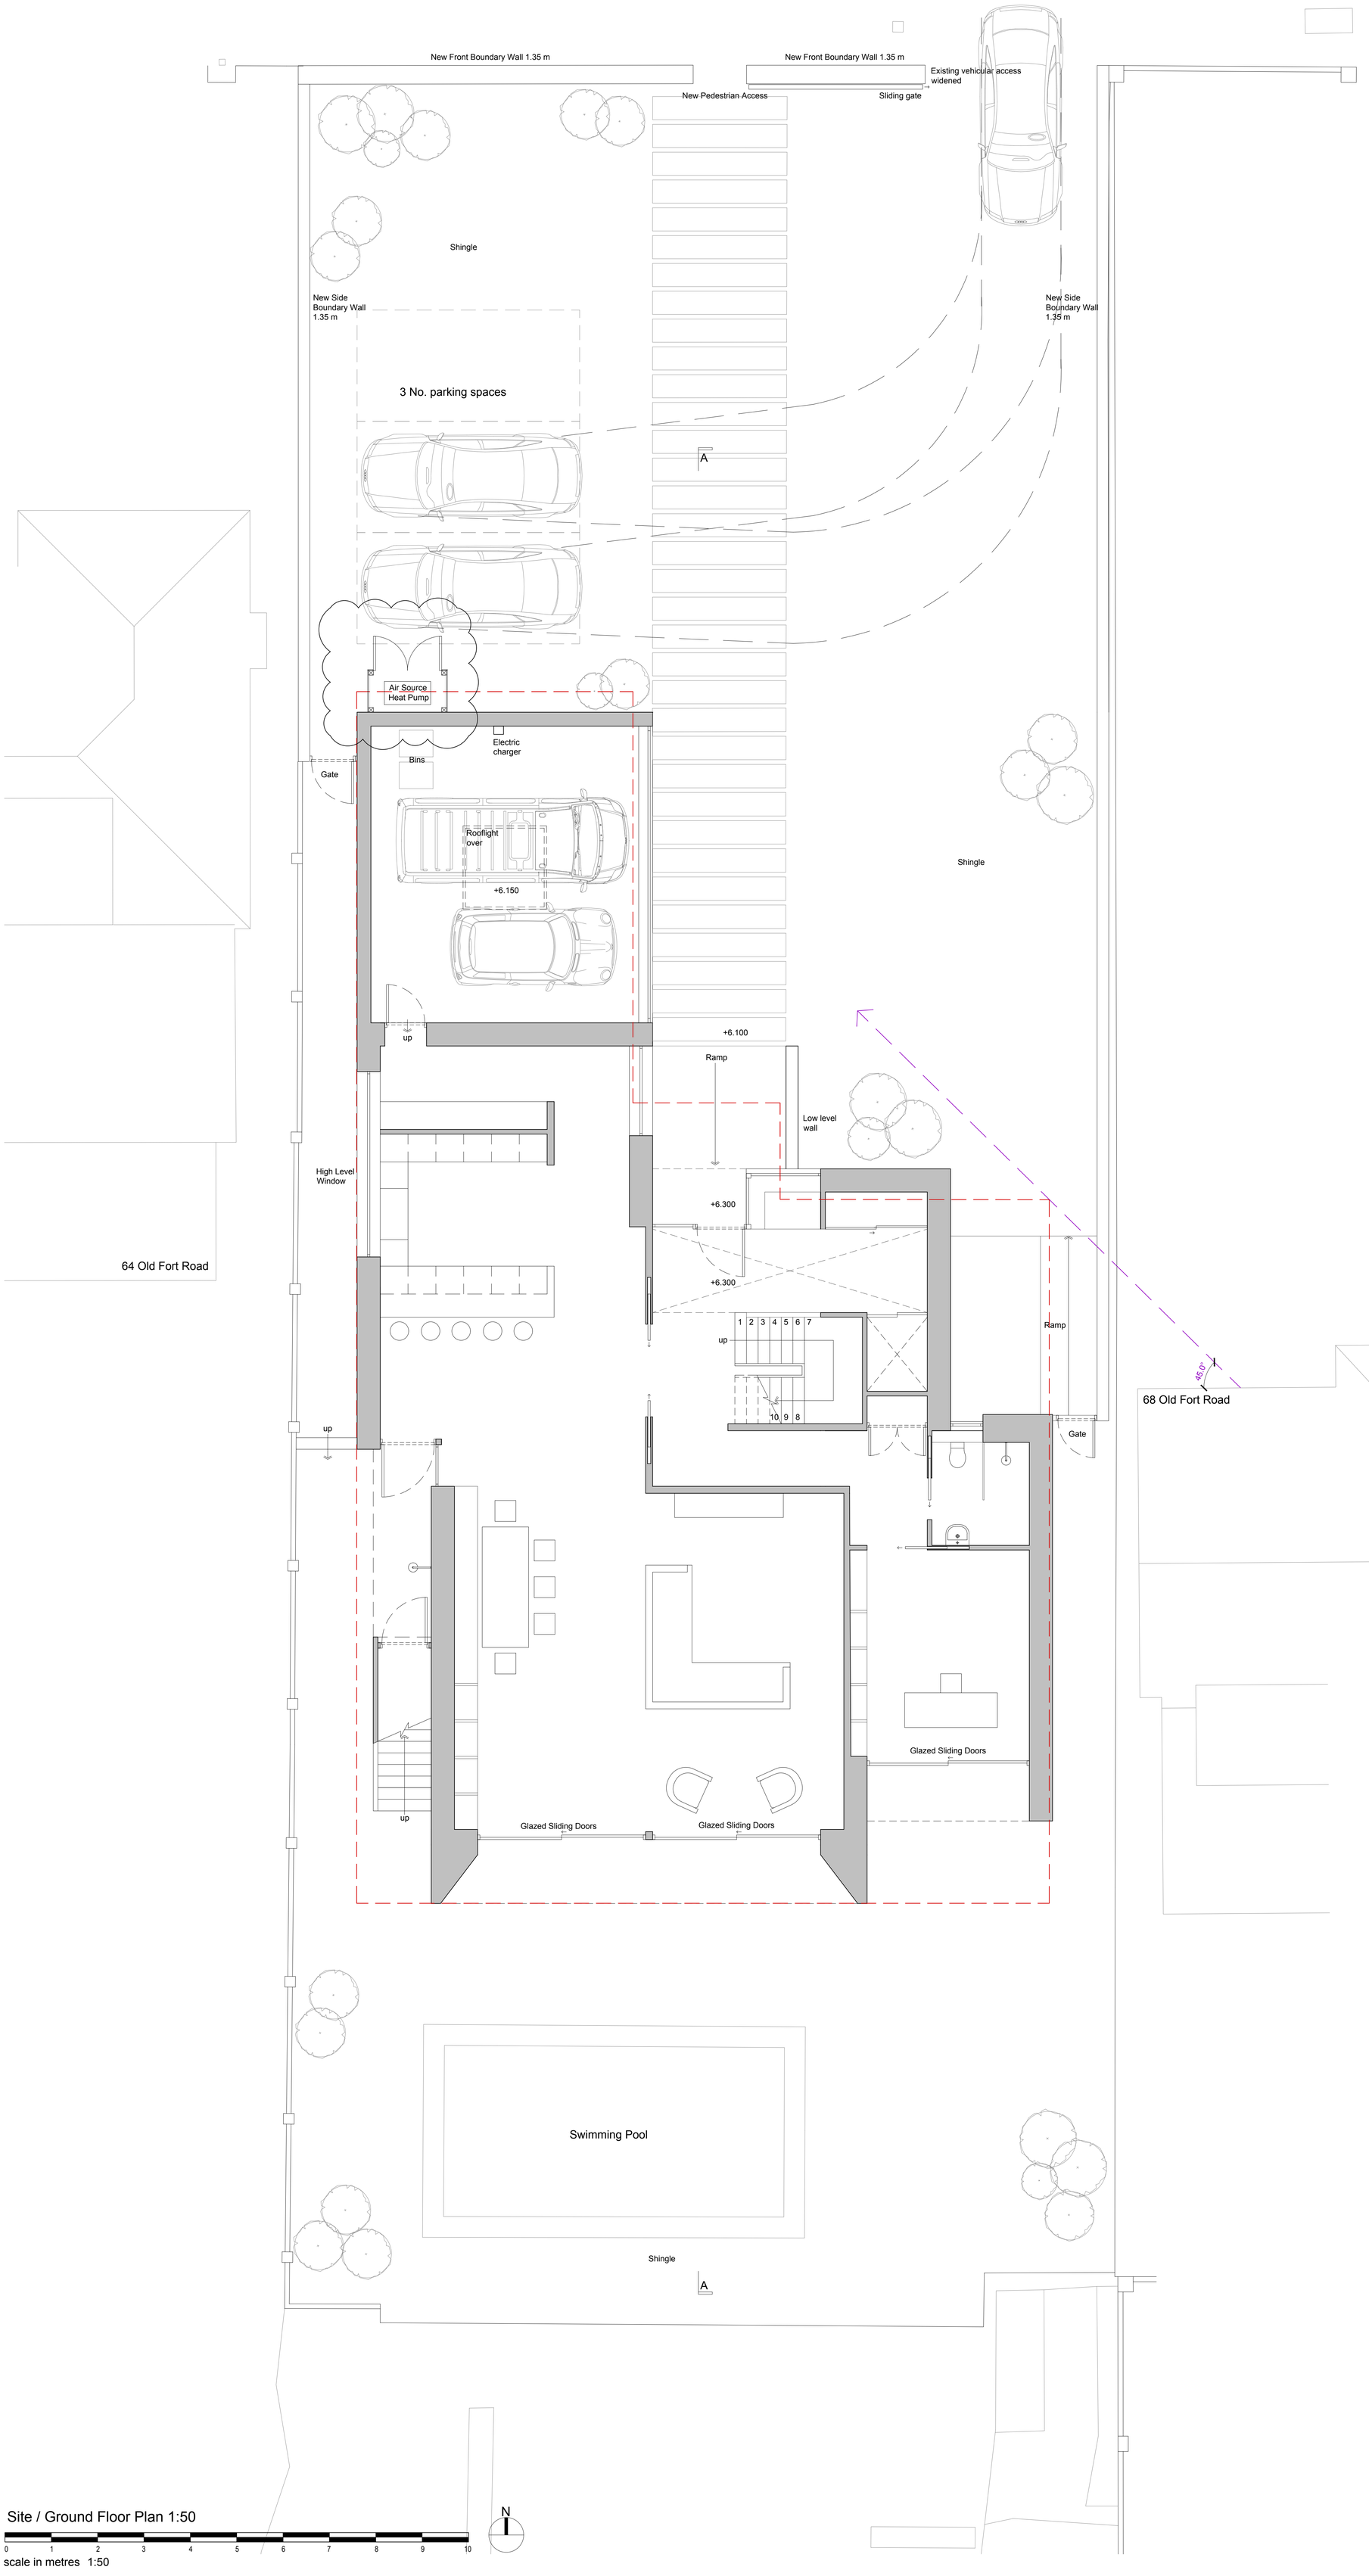

Site / Ground Floor Plan 1:50

0 1 2 3 4 5 6 7 8 9 10


scale in metres 1:50

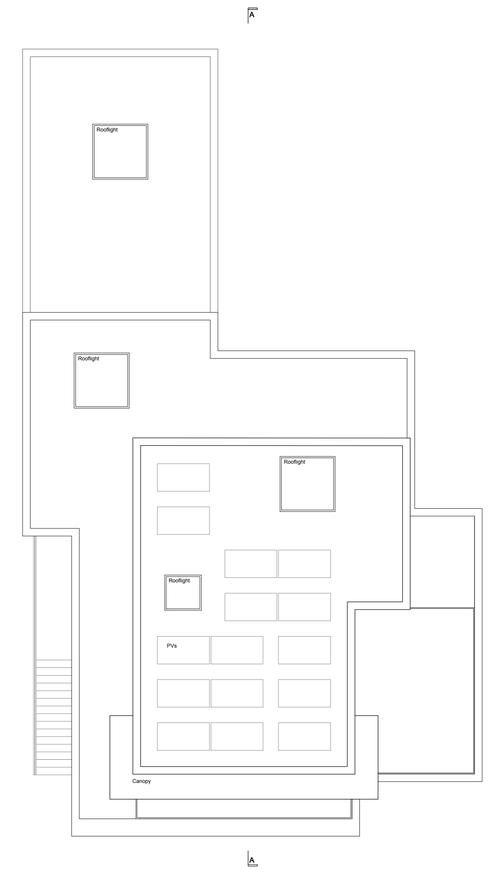

Roof Plan 1:100

0 2.5 5 7.5 10


scale in metres 1:100

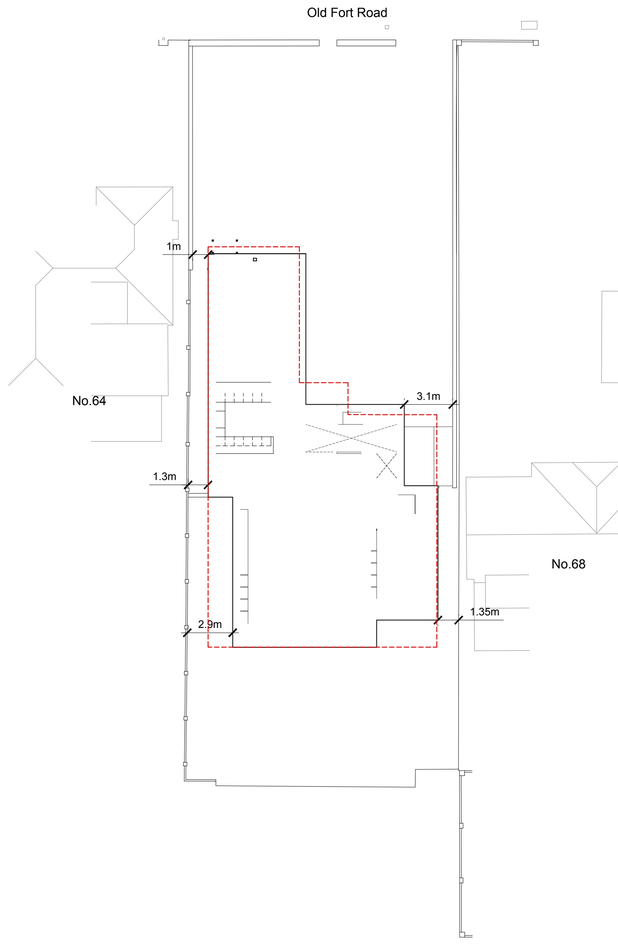

Block Plan 1:200

0 5 10 15


scale in metres 1:200

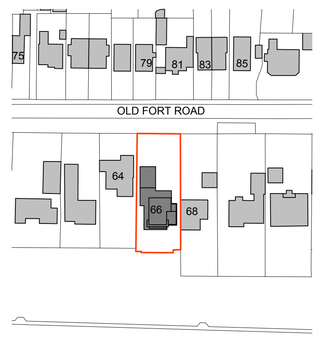

Location Plan 1:1250

0 25 50 75 100

scale in metres 1:1250

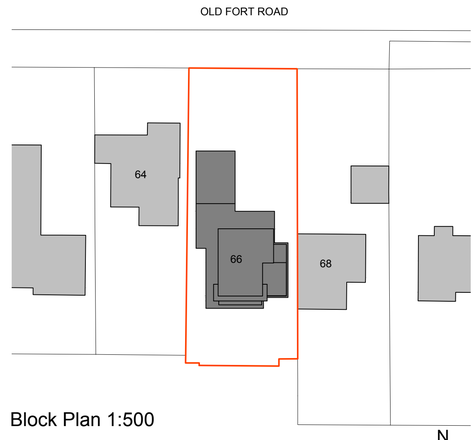

Block Plan 1:500

0 10 20 30 40

scale in metres 1:500

client	drawing number	revision
Mr and Mrs Coleman	0648.PL.001	B
project	drawing title	
66 Old Fort Road Shoreham by Sea BN43 5HA	Site / Ground Floor Plan Block and Location Plans Planning	
drawn by / checked by / riba work stage	date	scale/original sheet size
ACB/GI / GI / 2	Dec '21	as shown @ A0

www.abir.co.uk studio@abirarchitects.co.uk
Unit 1, Beta House, St John's Road, Hove, BN3 2FX, United Kingdom
Hove +44 (0)1273 724 384
Company No 06877117 VAT No 971 4147 17

© ABIR Architects Ltd. Check all dimensions on site before work is undertaken. All goods, materials and workmanship to conform with current building regulations, BSS and COP's.

ABIR architects

RIBA Chartered Practice