


This drawing is copyright and may not be copied or reproduced without the written consent of Finola Brady Architectural Services.



The contractor is responsible for setting out and must check all levels and dimensions prior to work being put in hand.

Responsibility is not accepted for errors made by others in scaling from this drawing. All construction information should be taken from figured dimensions.

The designer is to be immediately notified of any suspect omissions or discrepancies.

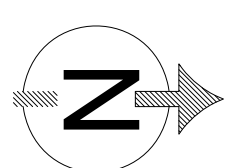

Indicates demolished original construction

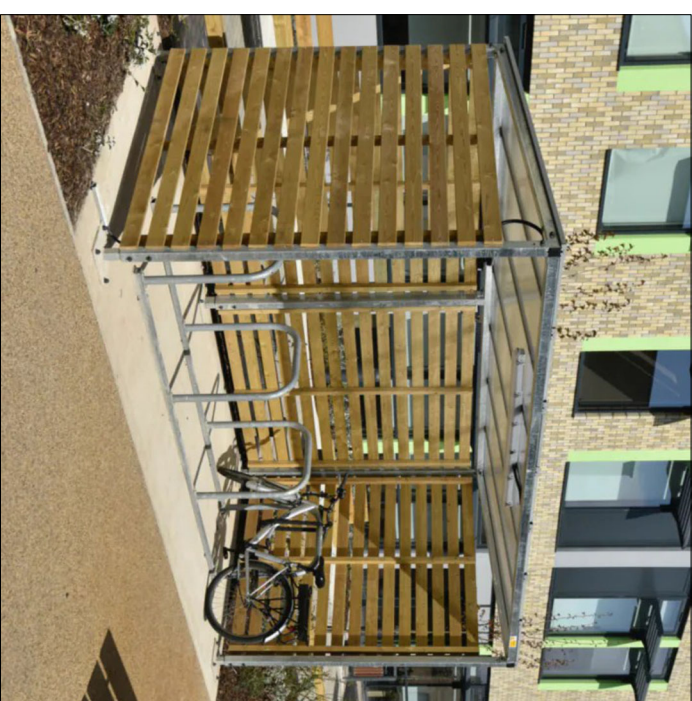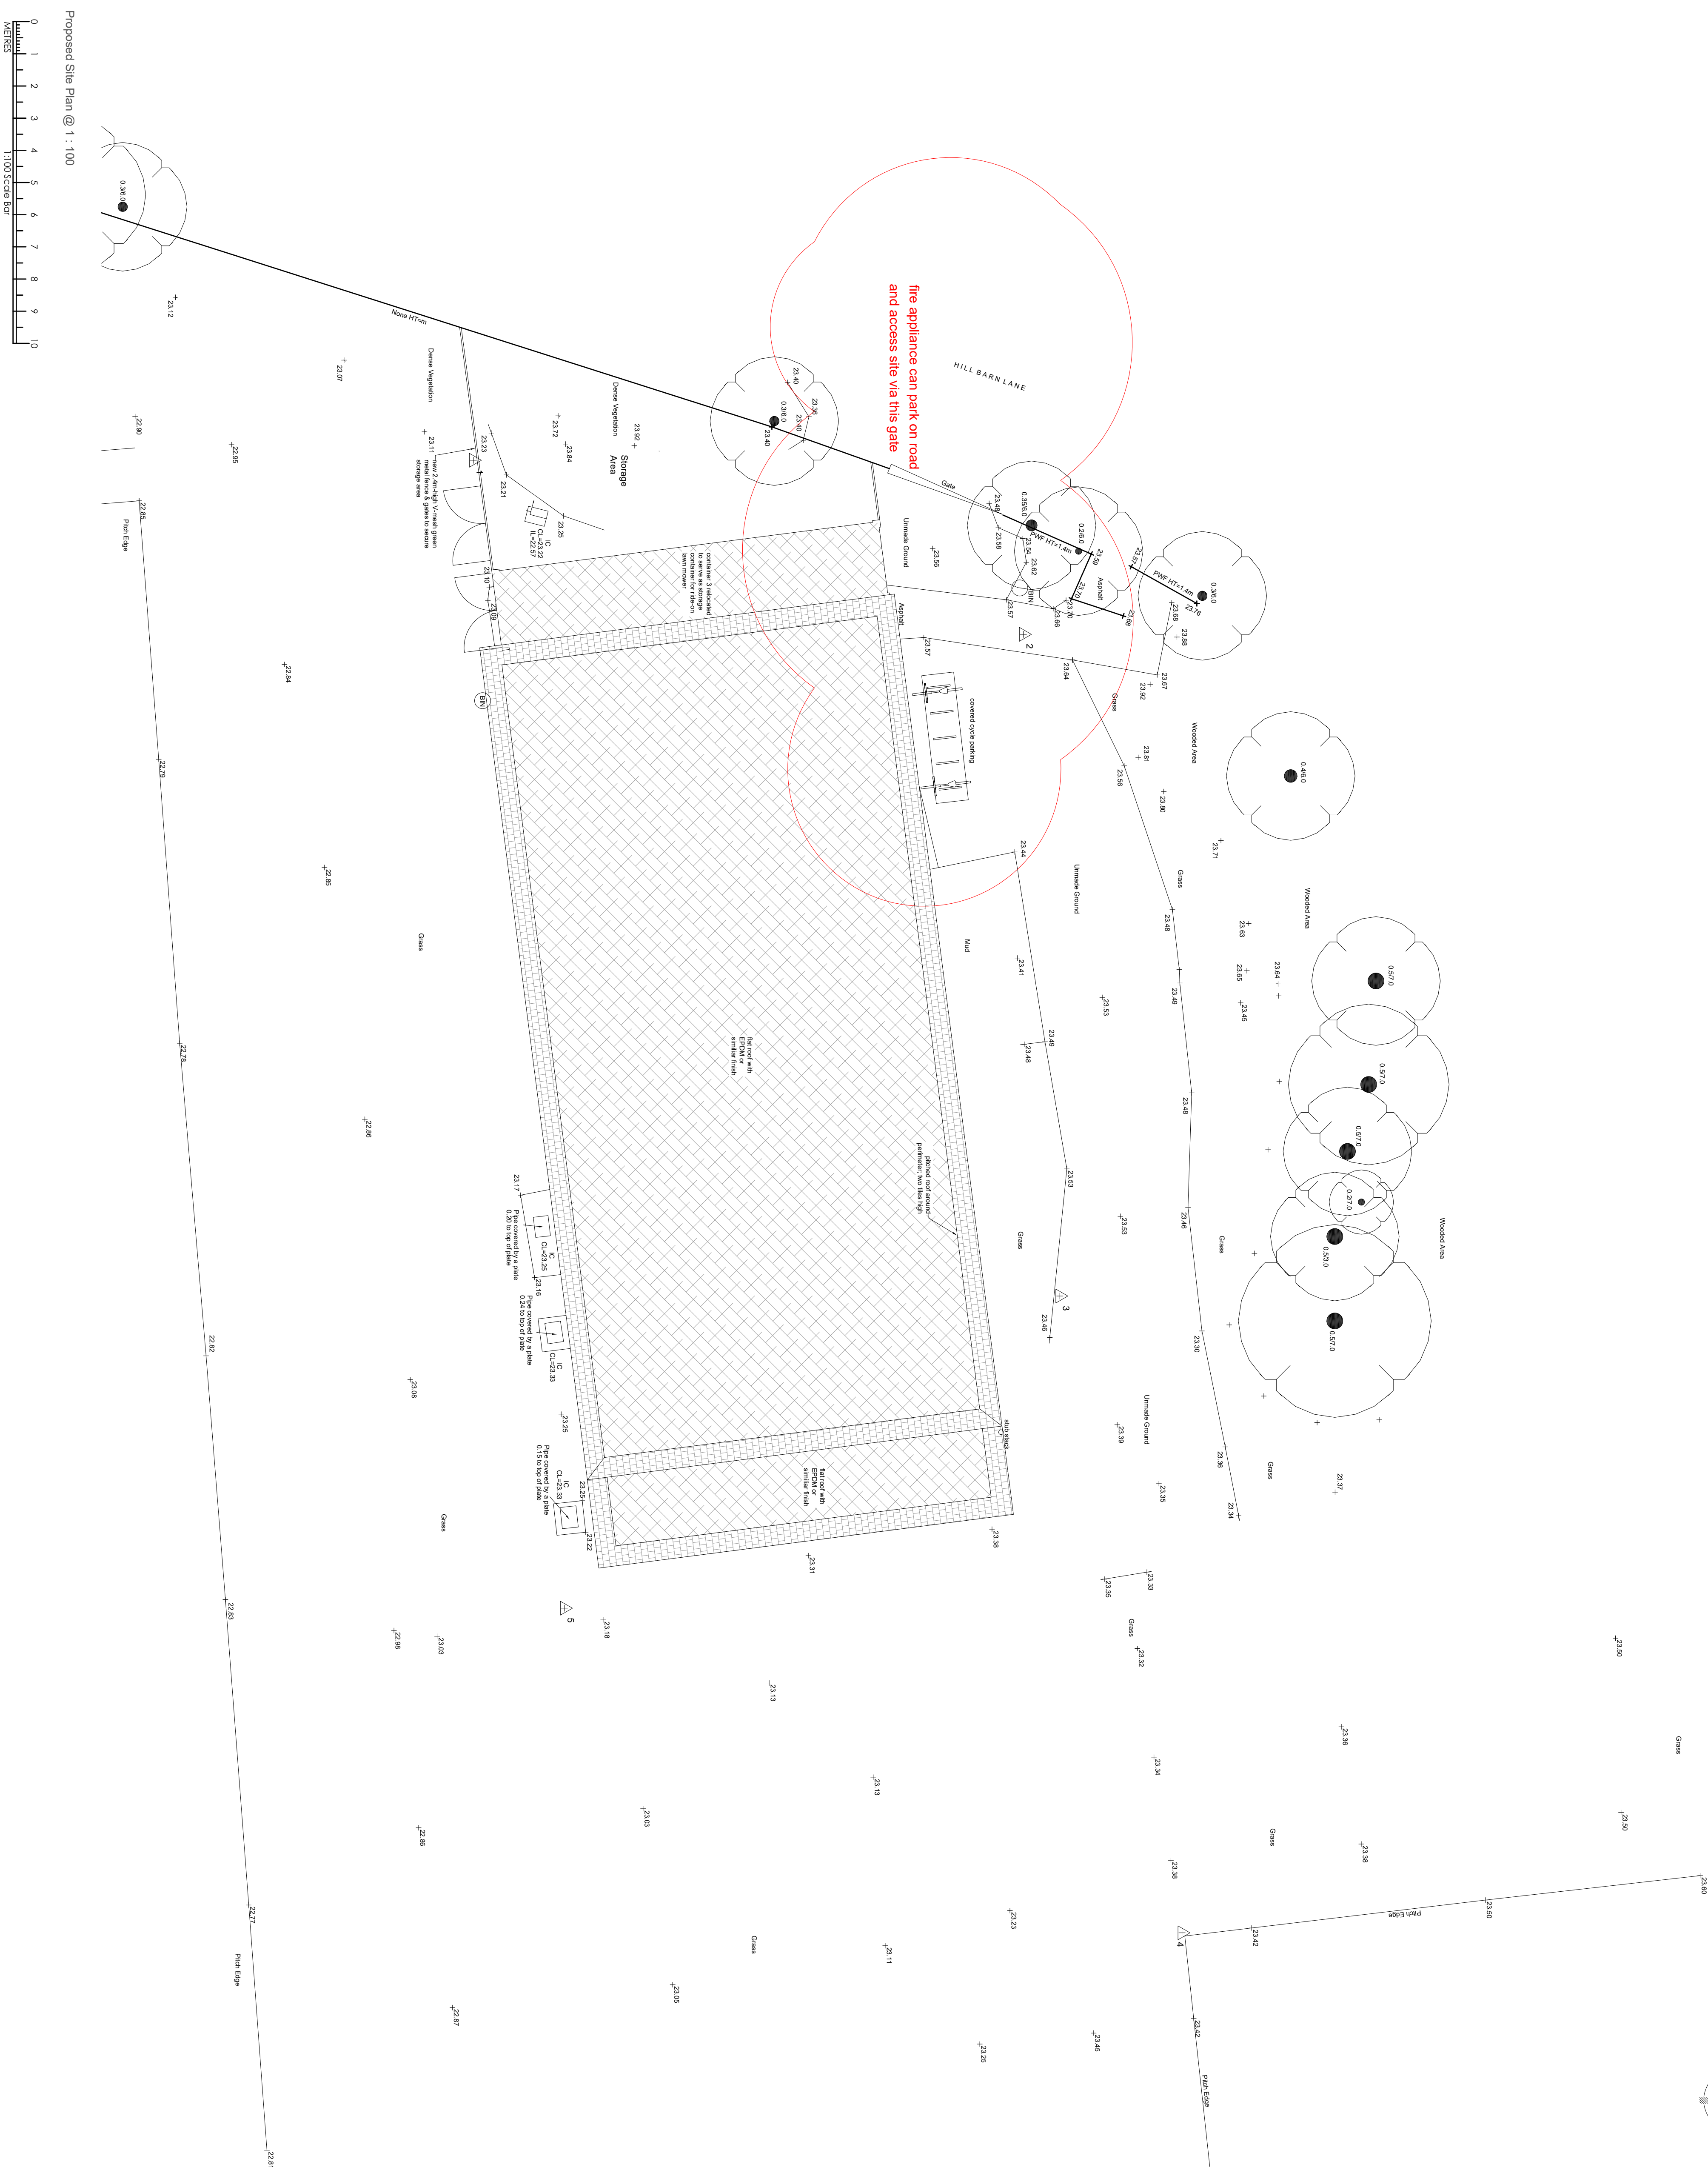

Example of cycle storage with Sheffield cycle racks @ NTS

Rev C	13.04.26	Cycle parking added & fire brigade access noted	FF
Rev B	27.02.26	Fence & gate design altered	FF
Rev A	16.12.25	Client amendments to scheme	FF