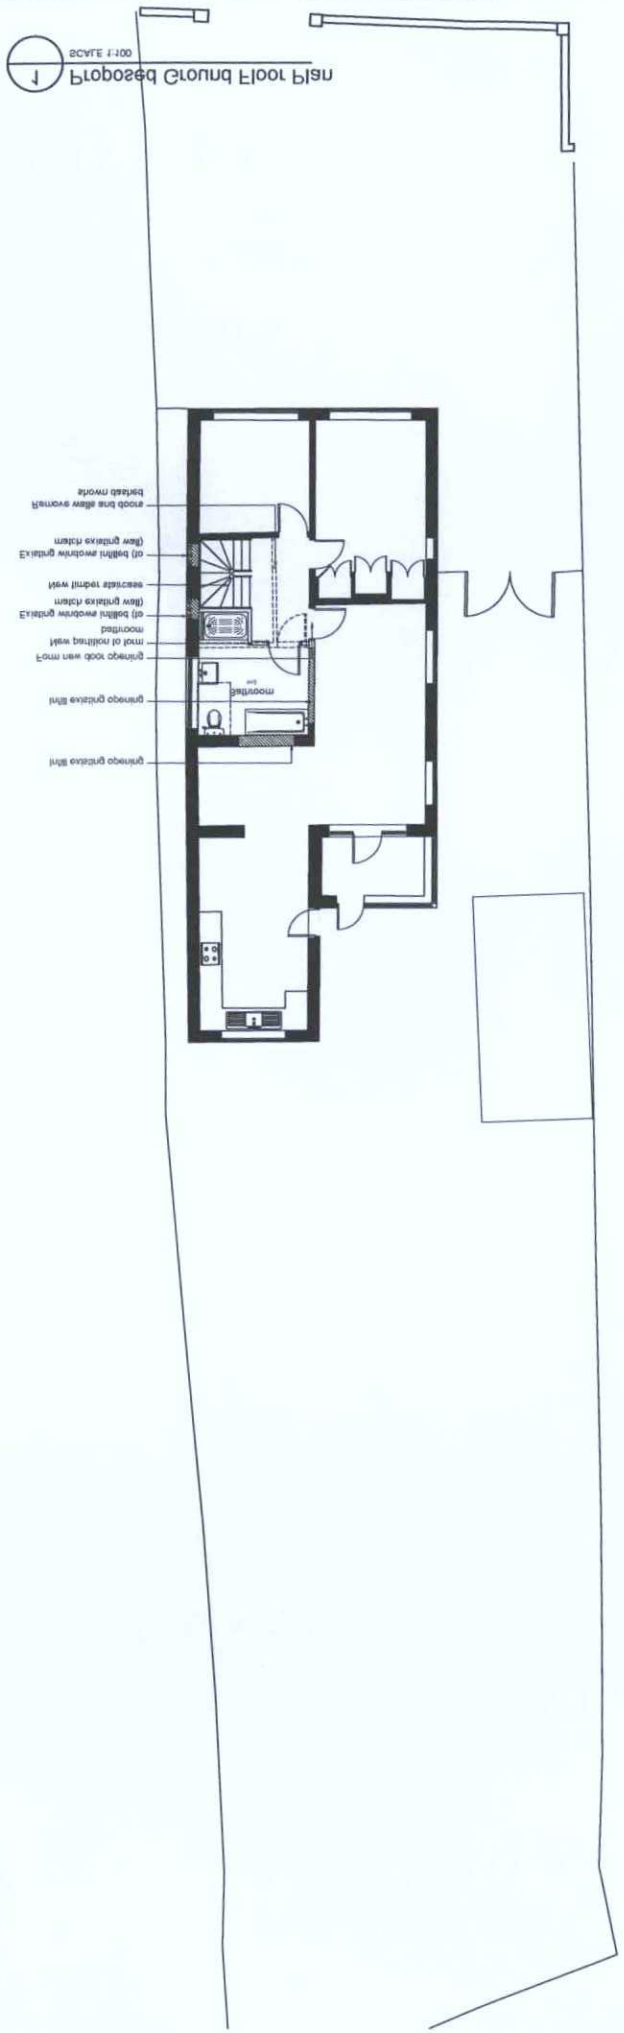
© ECE Architecture Limited. No dimensions are to be scaled from drawing except for the purpose of Planning Application. The contractor must verify all dimensions on site before any work is put in hand or any components are prefabricated. Any discrepancy must be notified immediately to ECE Architecture.

1 Proposed Ground Floor Plan
SCALE 1:100


