
THE CONTRACTOR SHOULD VERIFY ALL DIMENSIONS BY SITE MEASUREMENT PRIOR TO ORDERING MATERIALS OR MANUFACTURING COMPONENTS

READ THIS DRAWING IN CONJUNCTION WITH ALL OTHER ENGINEERS & ARCHITECTS' INFORMATION

REPORT ALL DISCREPANCIES TO THE ARCHITECT IMMEDIATELY & WAIT DIRECTION

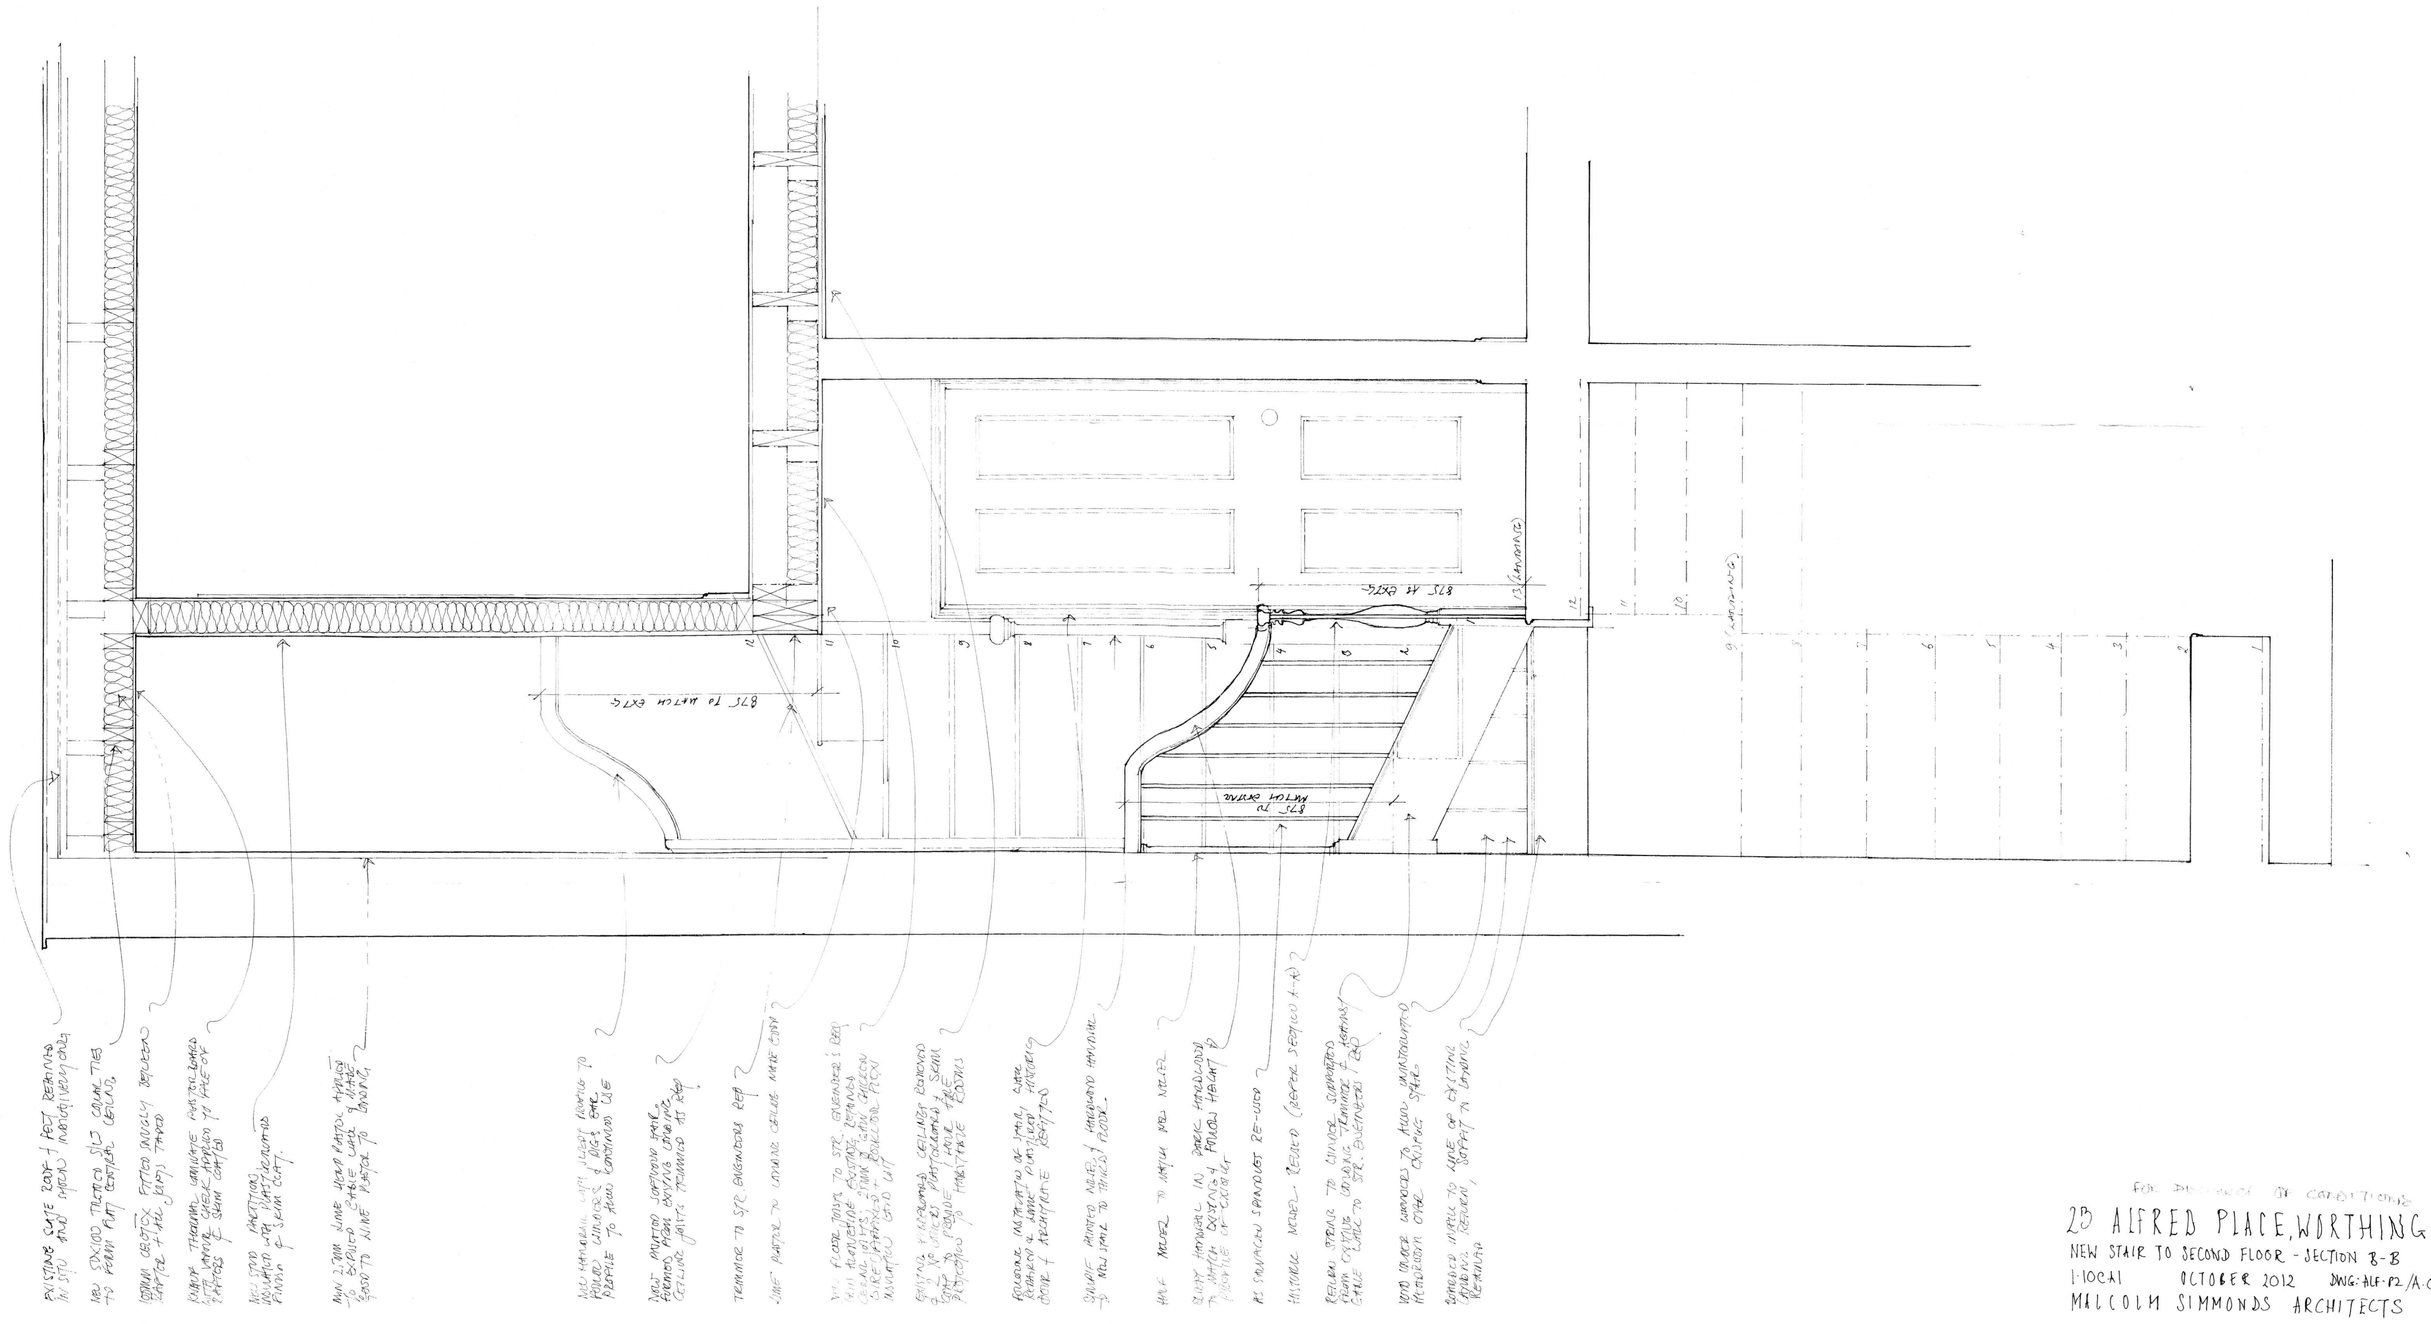










LINE PLASTER TO UNDERSIDE CEILING WHERE EXPOSED

NEW FLOOR JOISTS TO SITE ENGINEERS DETAILS AS PREVIOUSLY APPROVED BY BUILDING CONTROL




HALF NEWEL TO MATCH NEW NEWEL


NEW NEWEL - REVISED (SEE SECTION A-A)






23 ALFRED PLACE, WORTHING

NEW STAIR TO SECOND FLOOR - SECTION B-B

1:10CA1 OCTOBER 2012 DWG: ALF-12/A.03

MALCOLM SIMMONDS ARCHITECTS