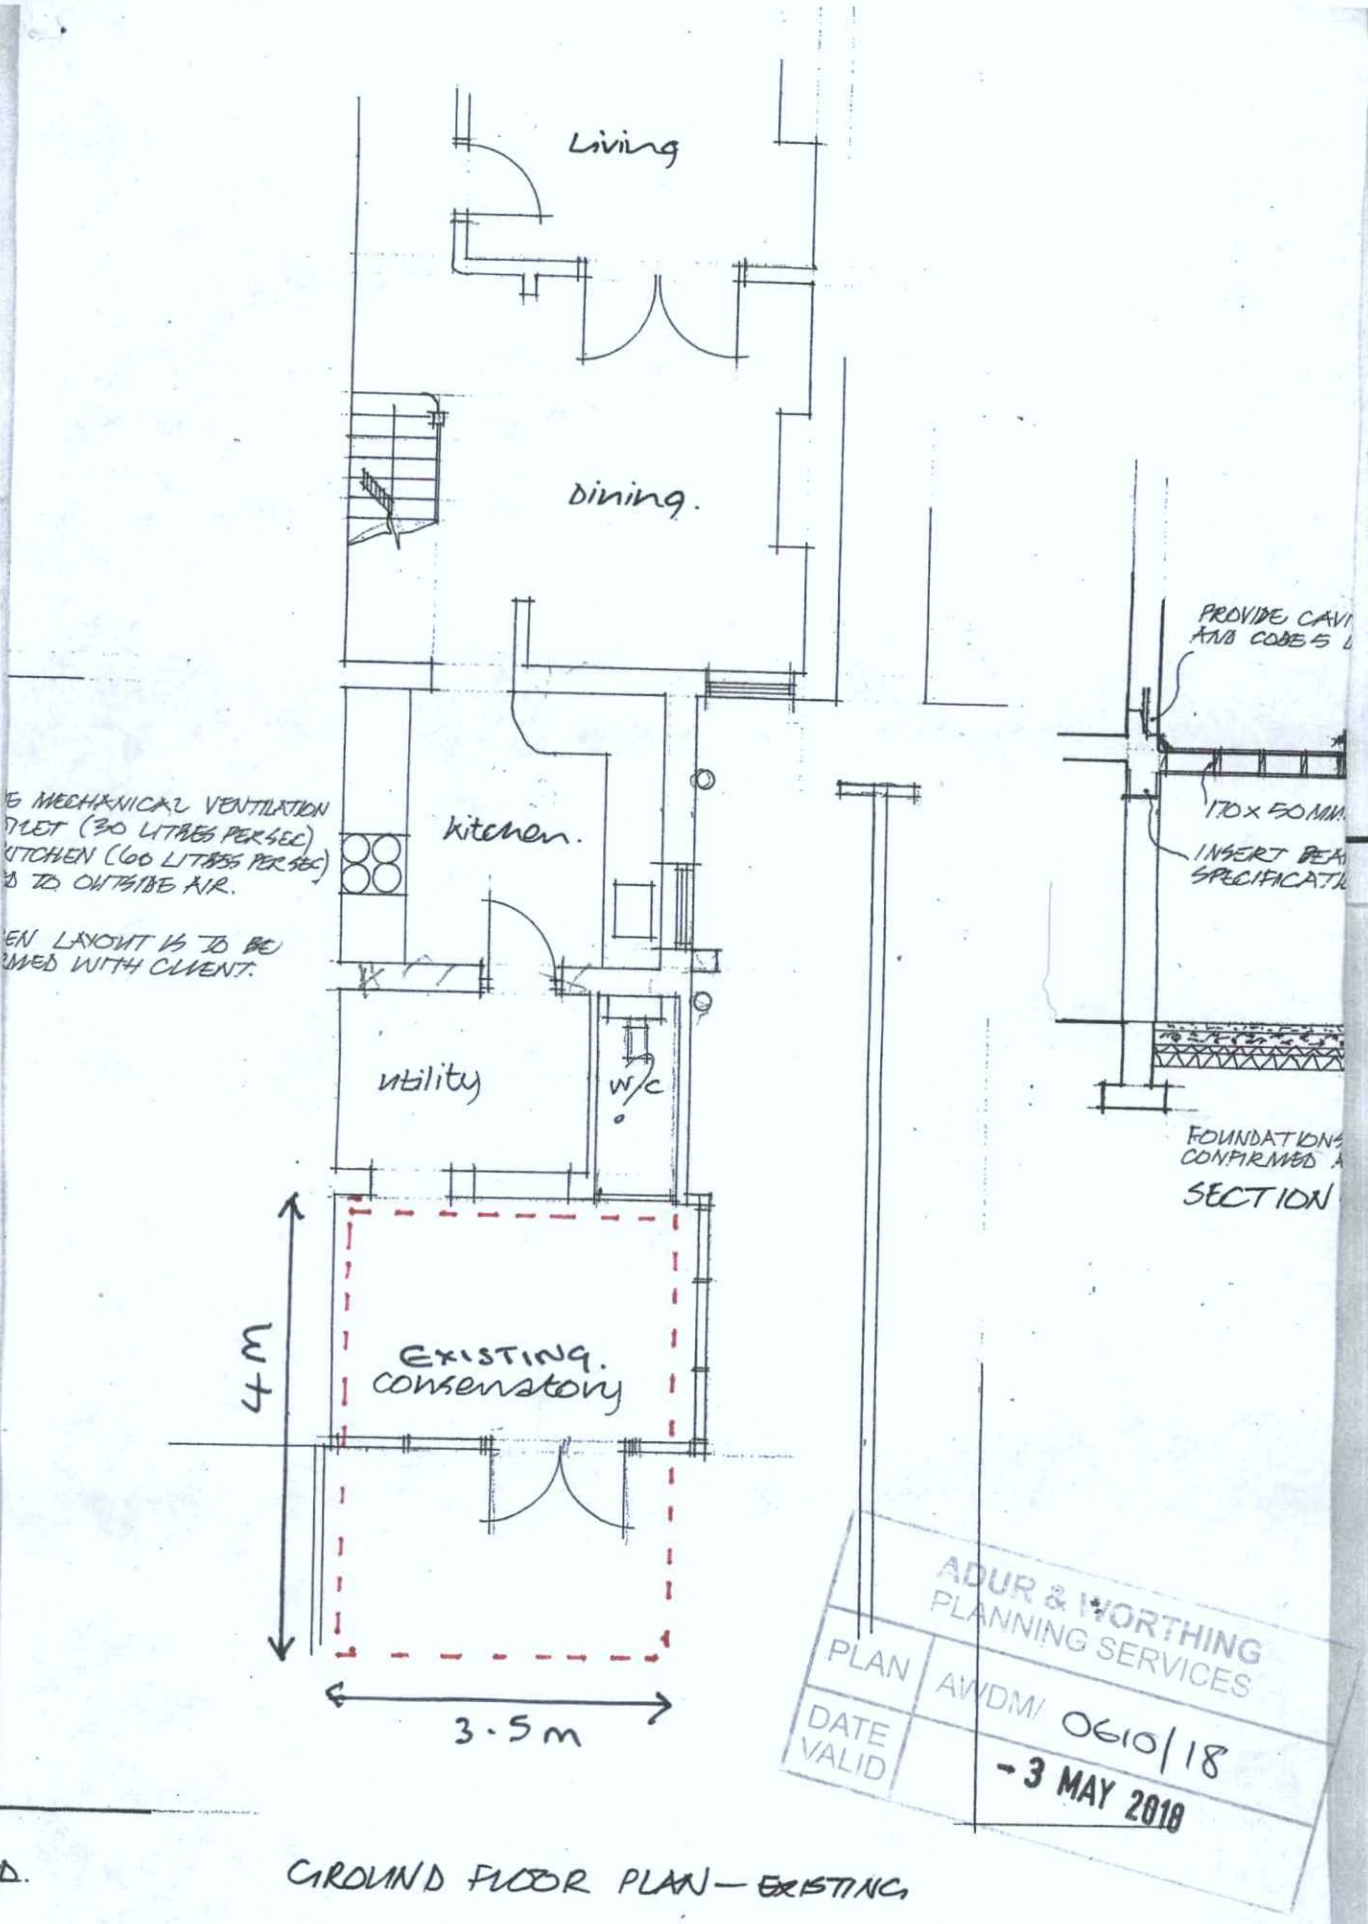


ADUR & WORTHING
PLANNING SERVICES
PLAN | AWDM/ 0610/18
DATE VALID | - 3 MAY 2018

D. GROUND FLOOR PLAN — EXISTING.