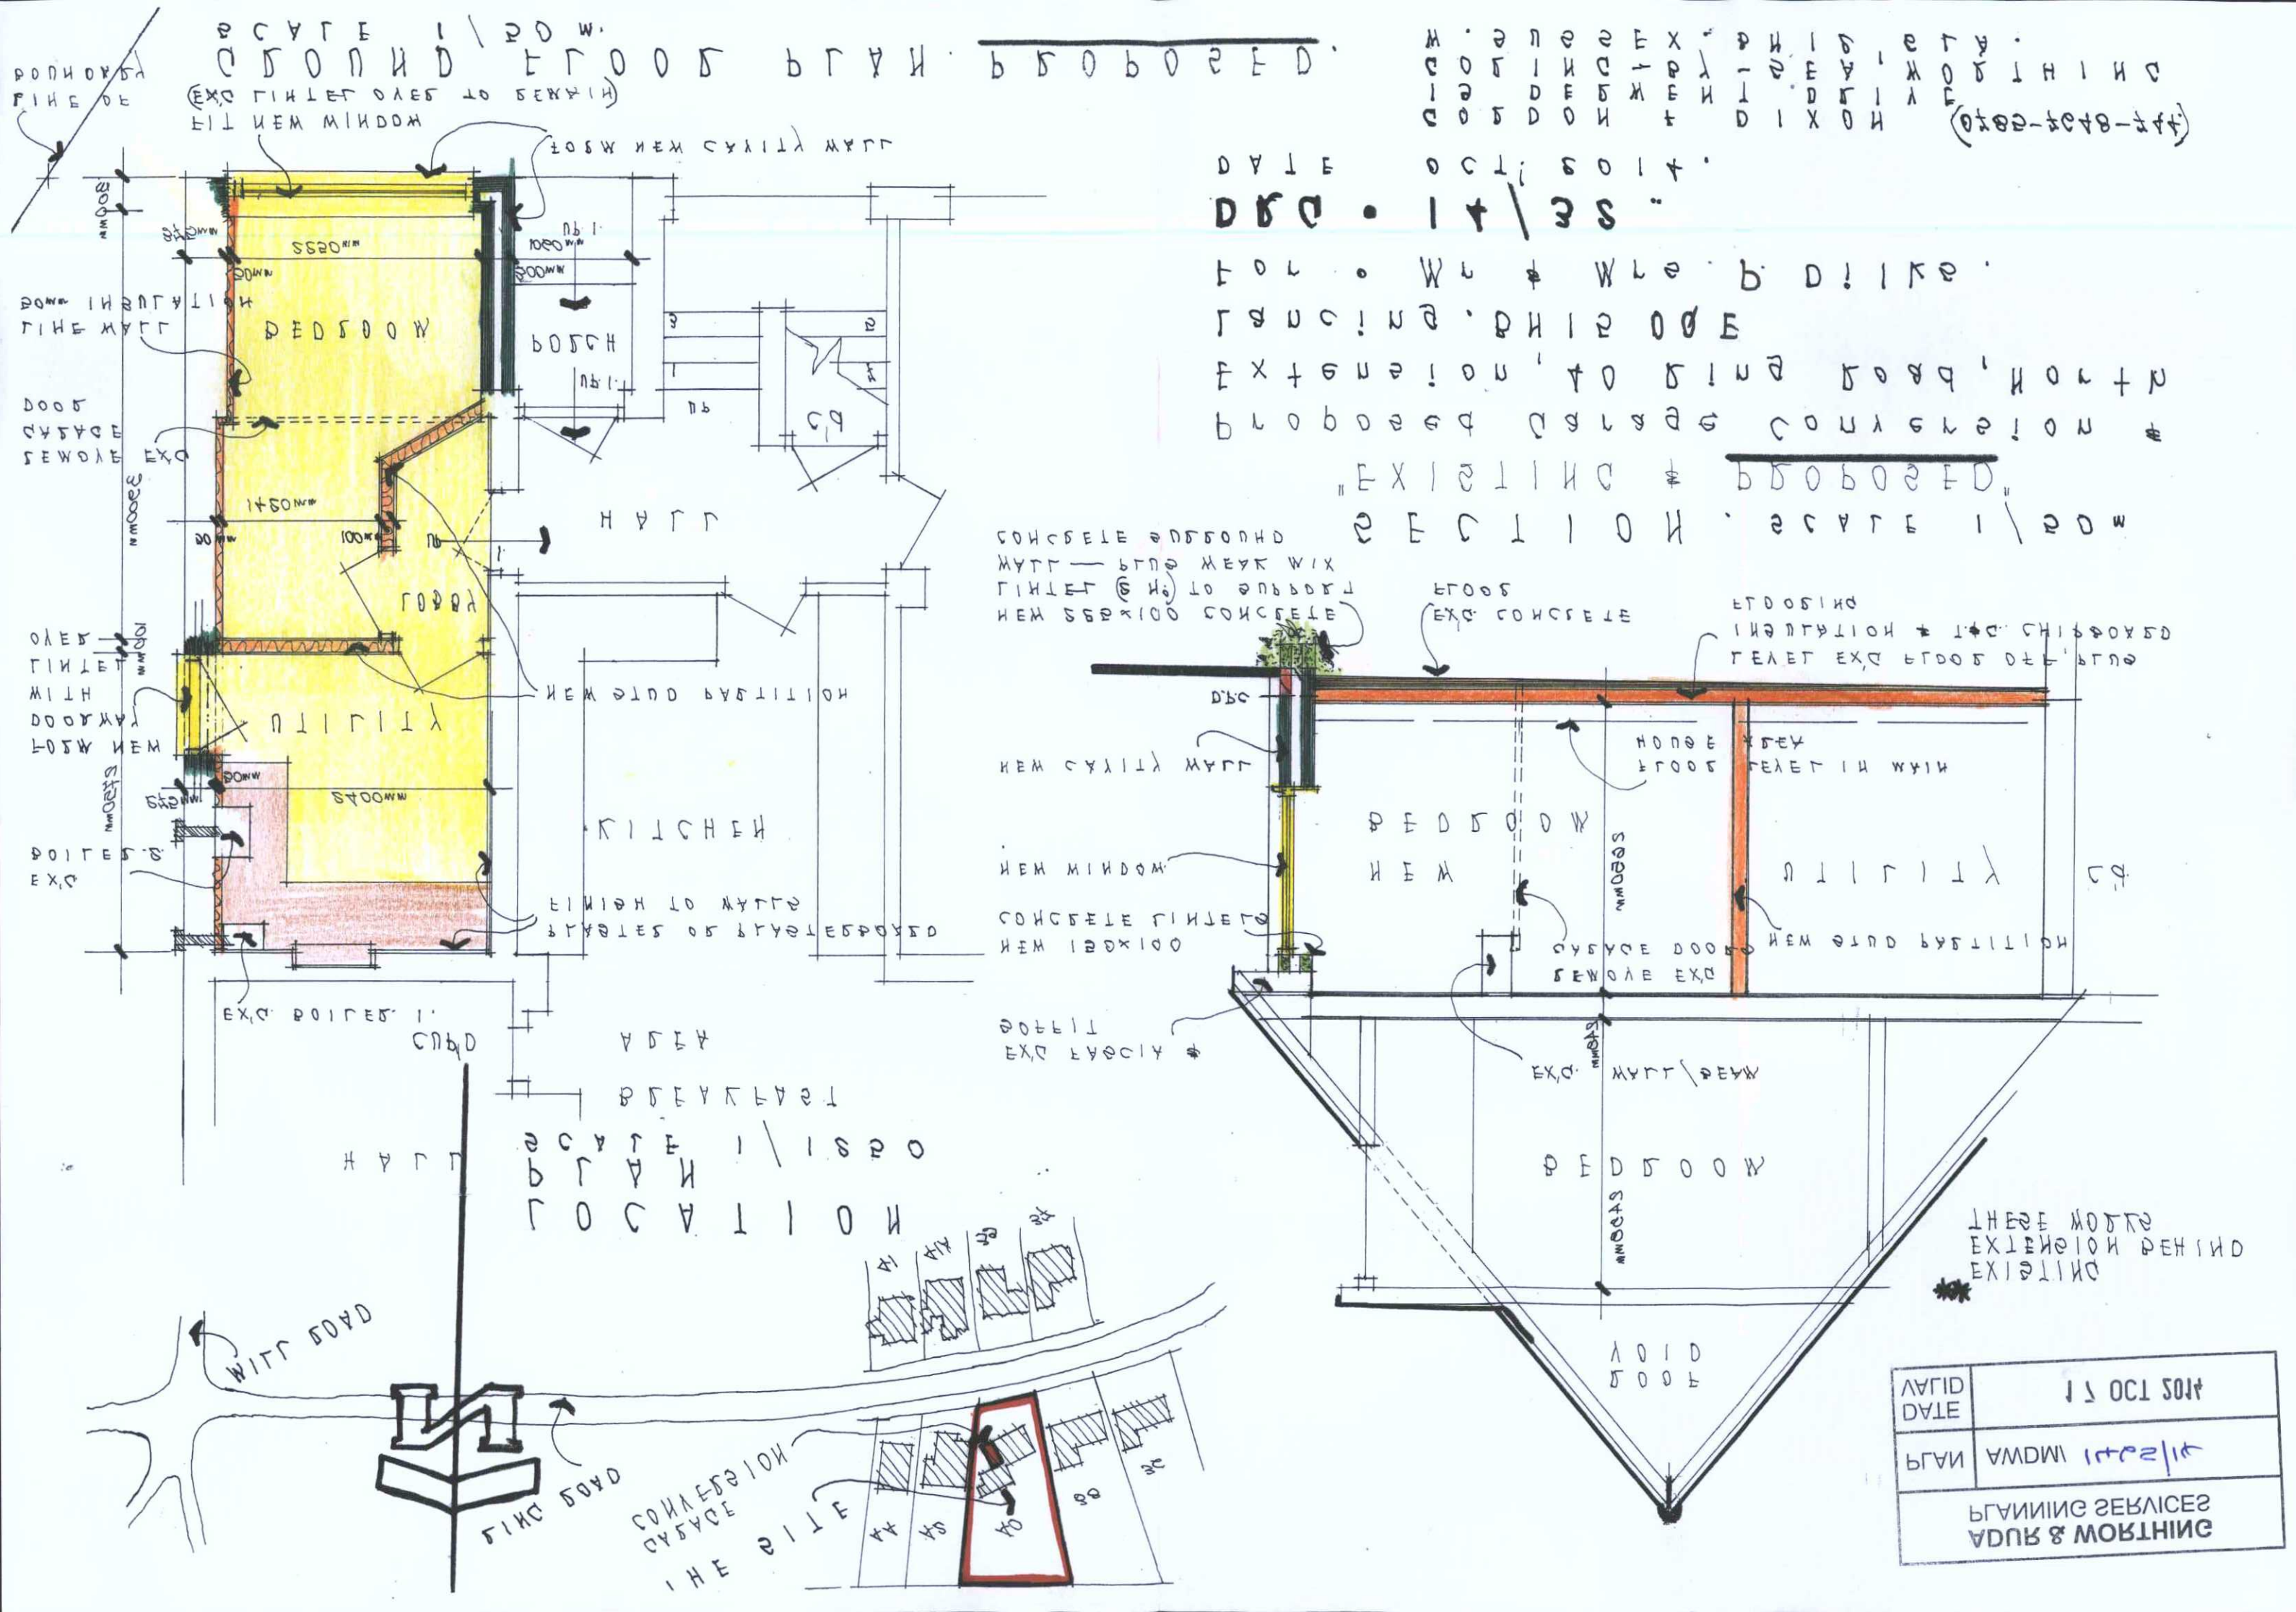

SECTION. SCALE 1/50 m
"EXISTING & PROPOSED"
Proposed Garage Conversion & Extension, 40 Ging Road, North Lancing, BN15 0DE
For. Mr & Mrs. P. Dilks.
DRG. 14/35.
DATE OCT. 2014.
SCALE 1/50 m.
GROUND FLOOR PLAN. PROPOSED.
LOCATION PLAN
SCALE 1/1250
HALL
BEDROOM
PORCH
LOBBY
UTILITY
KITCHEN
HALL
BEDROOM
UTILITY
FLOOR
WILL ROAD
LINE ROAD
CONVERSION
GARAGE
THE SITE
PLANNING SERVICES
ADUR & WORTHING
PLAN
AWDM
DATE
VALID
17 OCT 2014