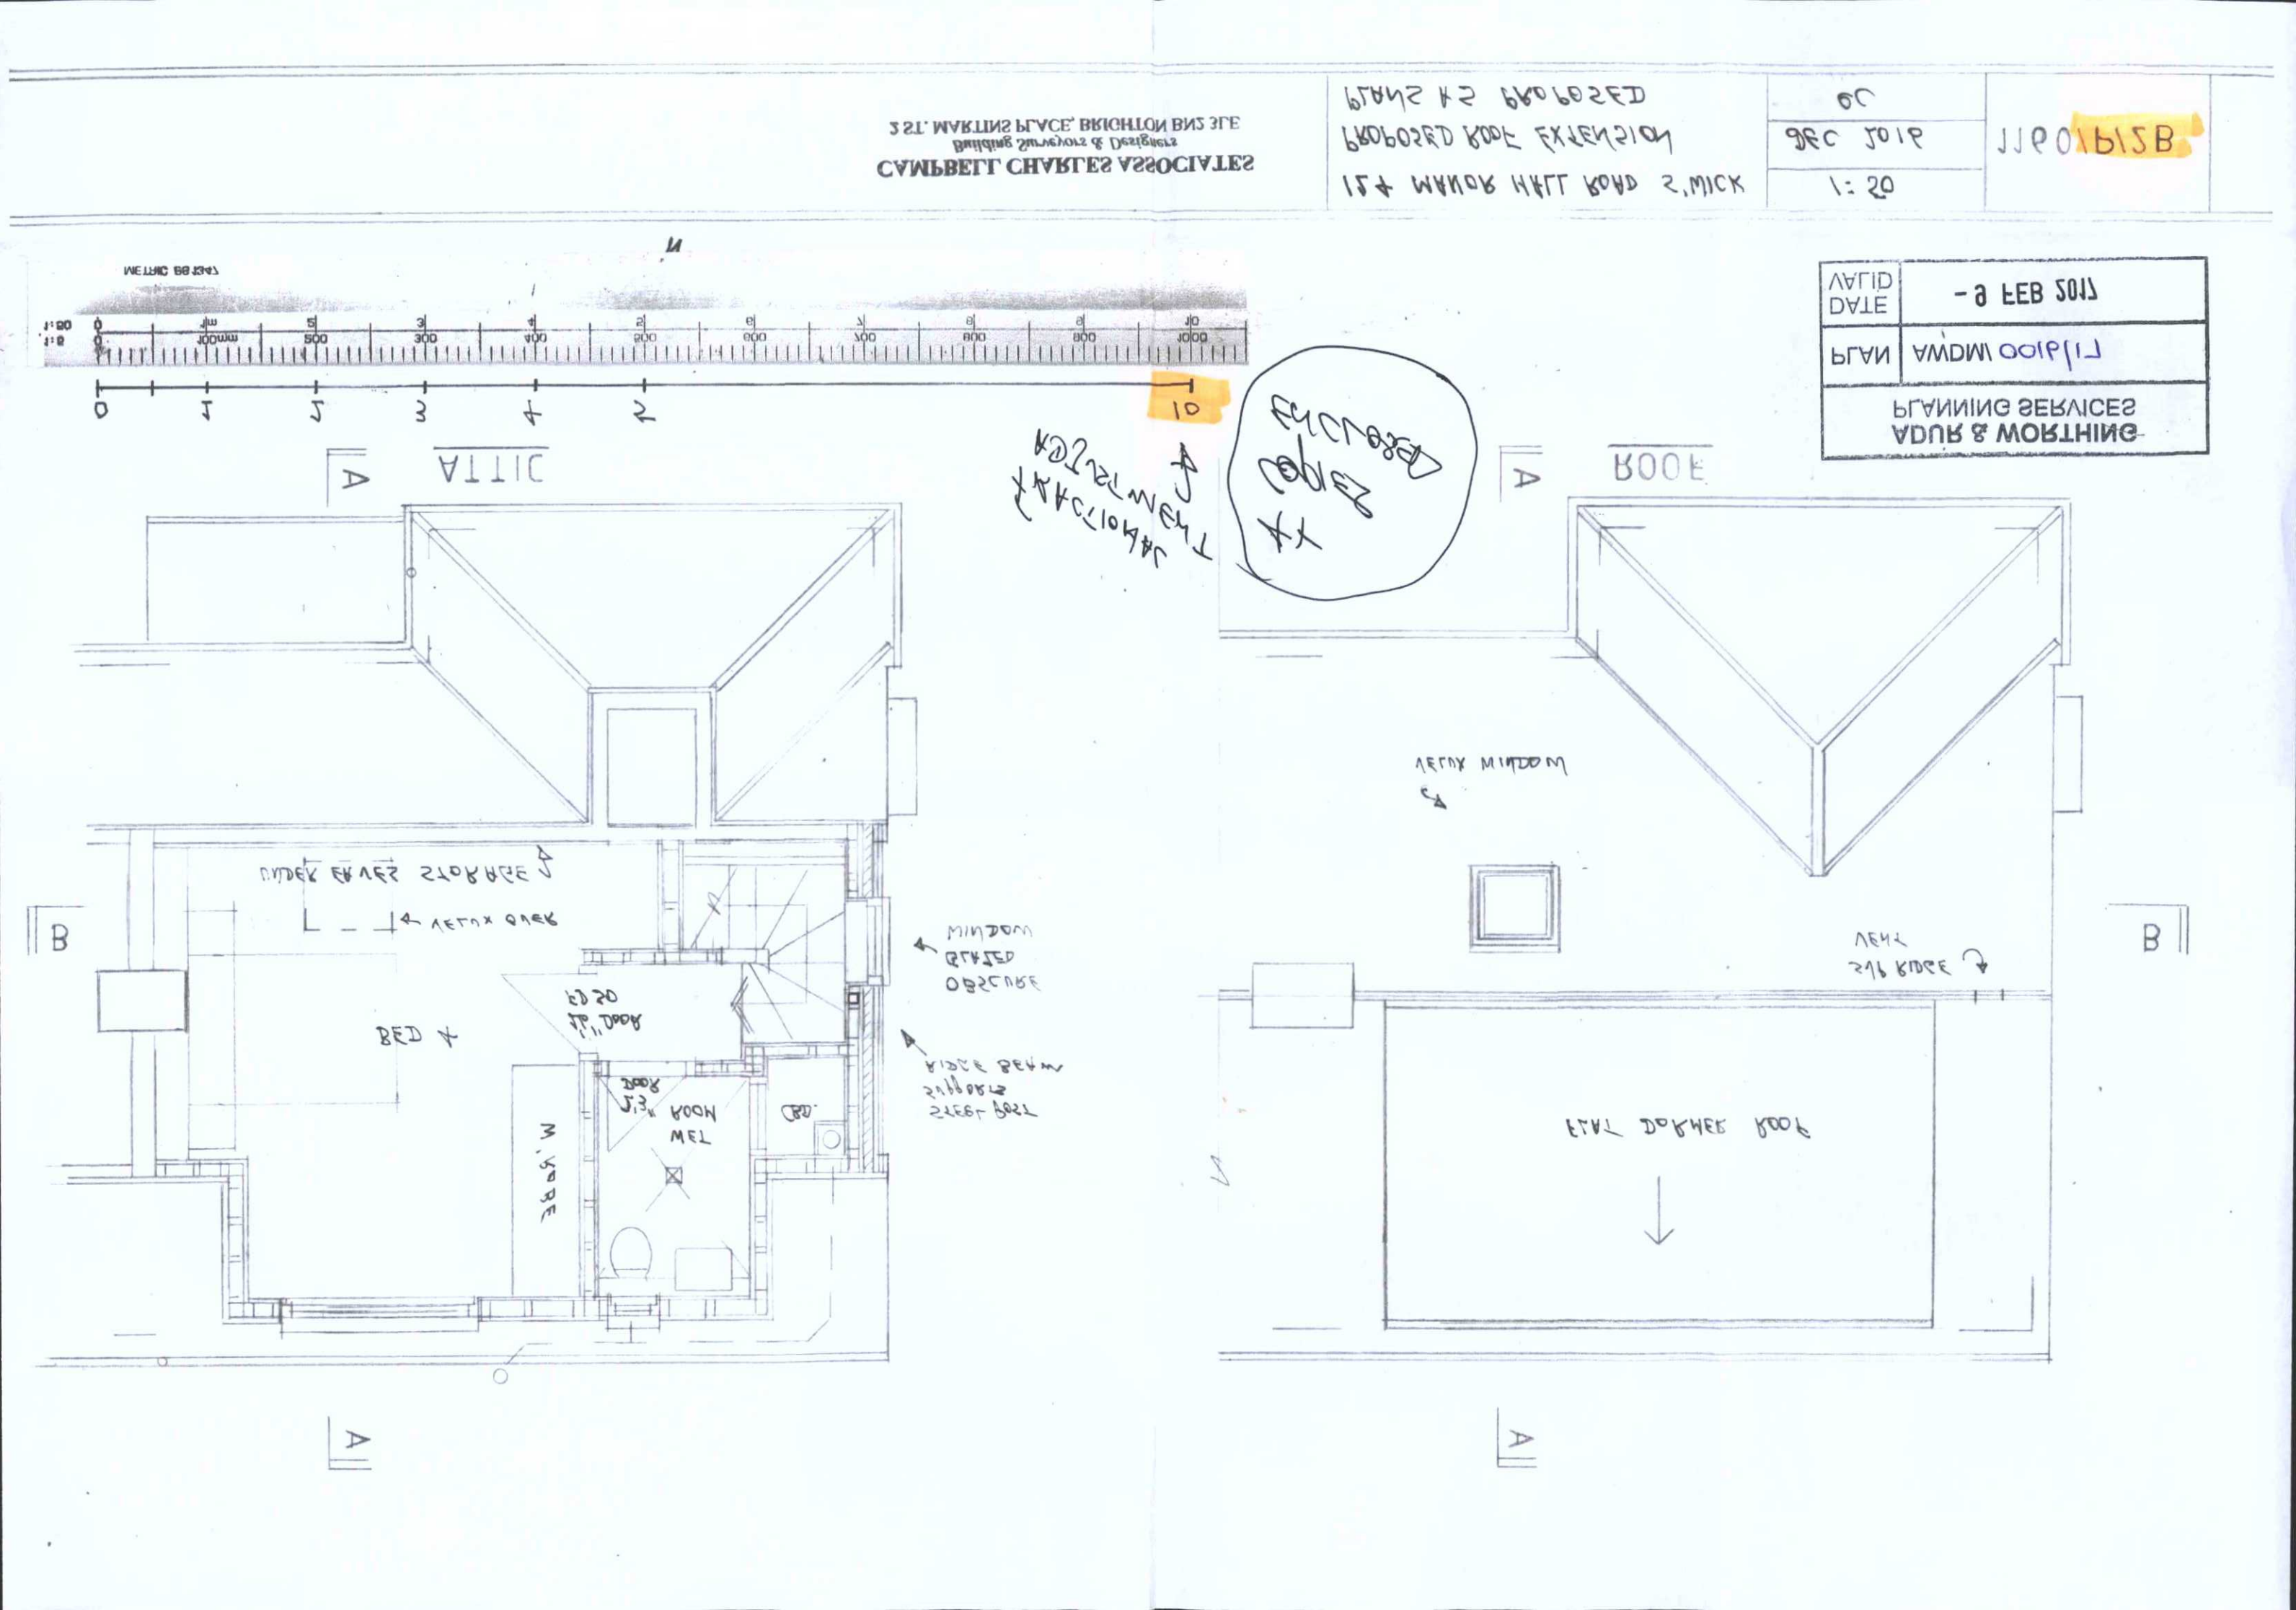

CAMPBELL CHARLES ASSOCIATES
Building Surveyors & Designers
2 ST. MARTINS PLACE, BRIGHTON BN2 3LE
PLANS AS PROPOSED
PROPOSED ROOF EXTENSION
1:50
DEC 2019
1:20
ADUR & WORTHING
PLANNING SERVICES
PLAN
DATE
VALID
ATTIC
ROOF
BED 4
MINDOW
OBSCURE
VENT