


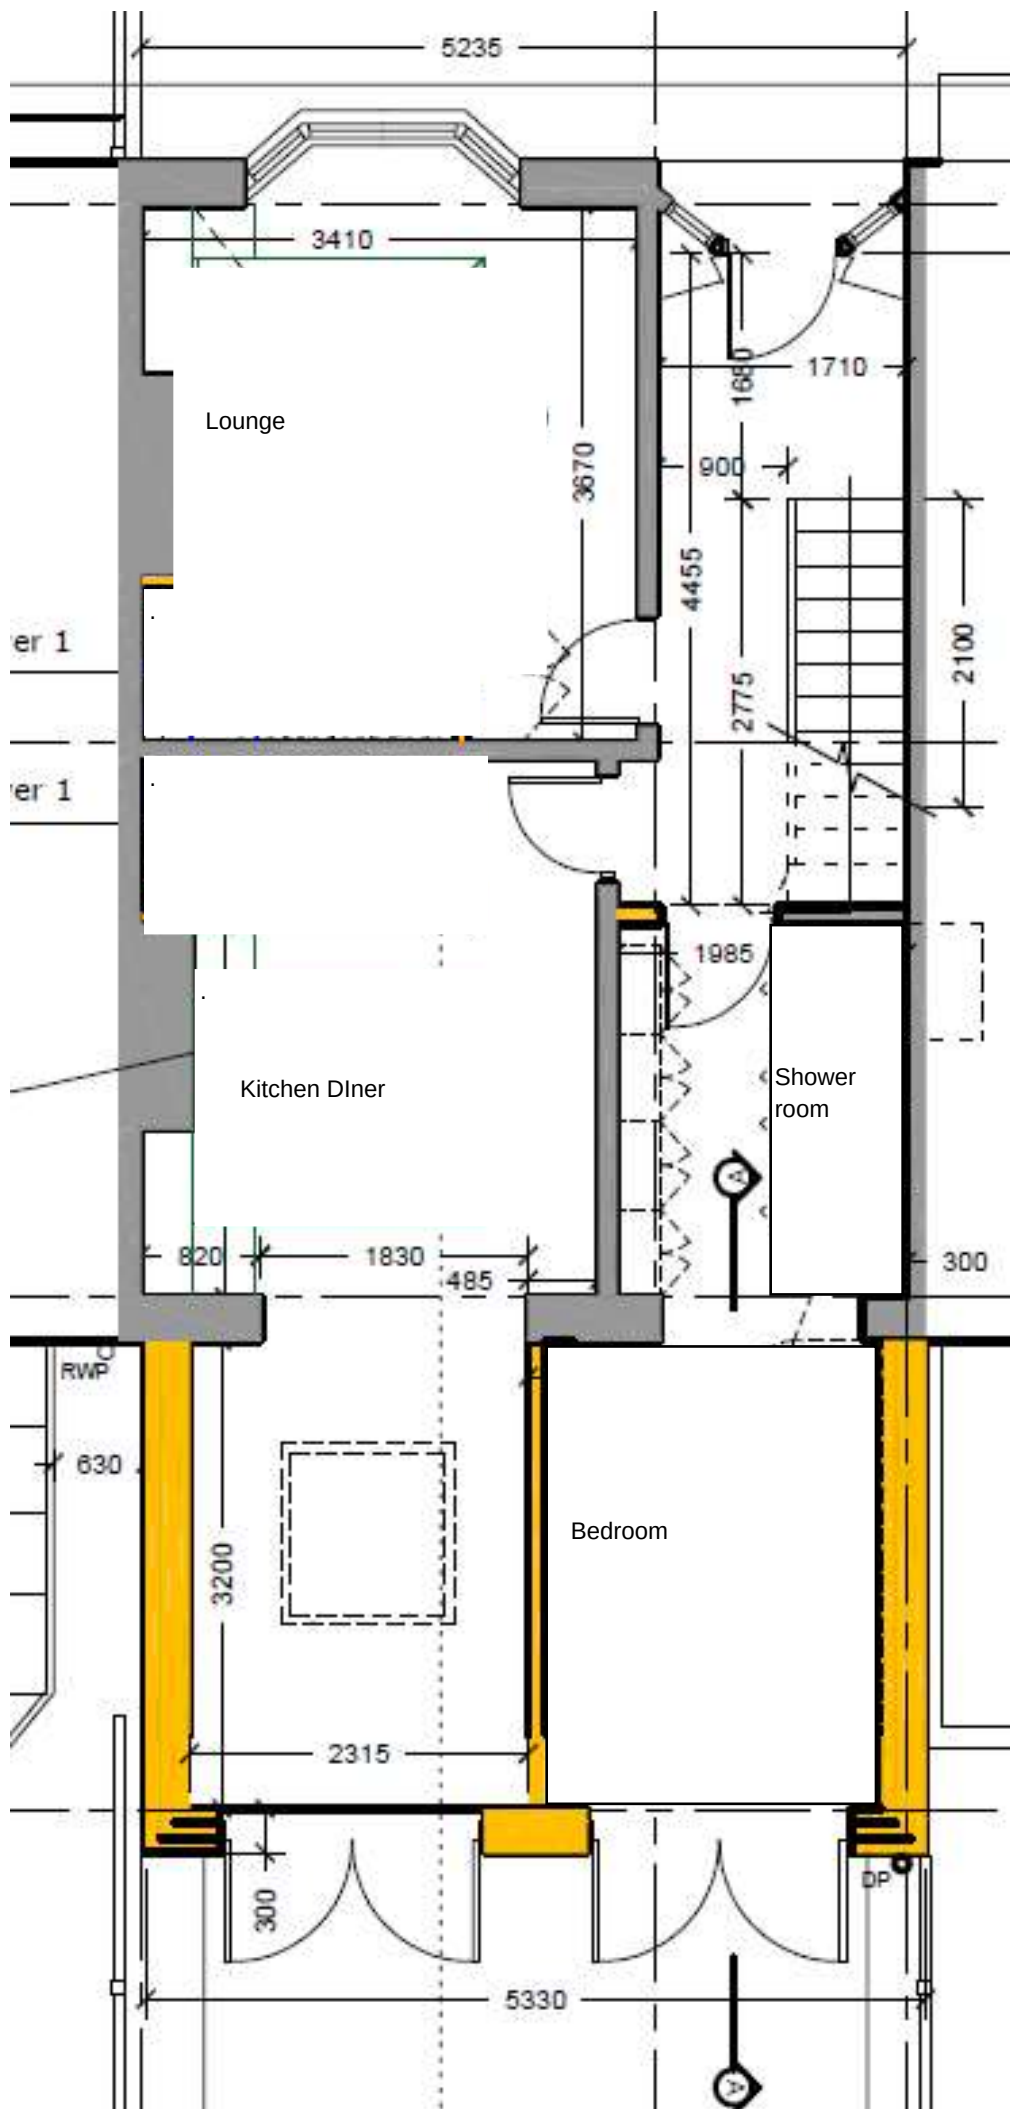

Ground floor existing floor plan

