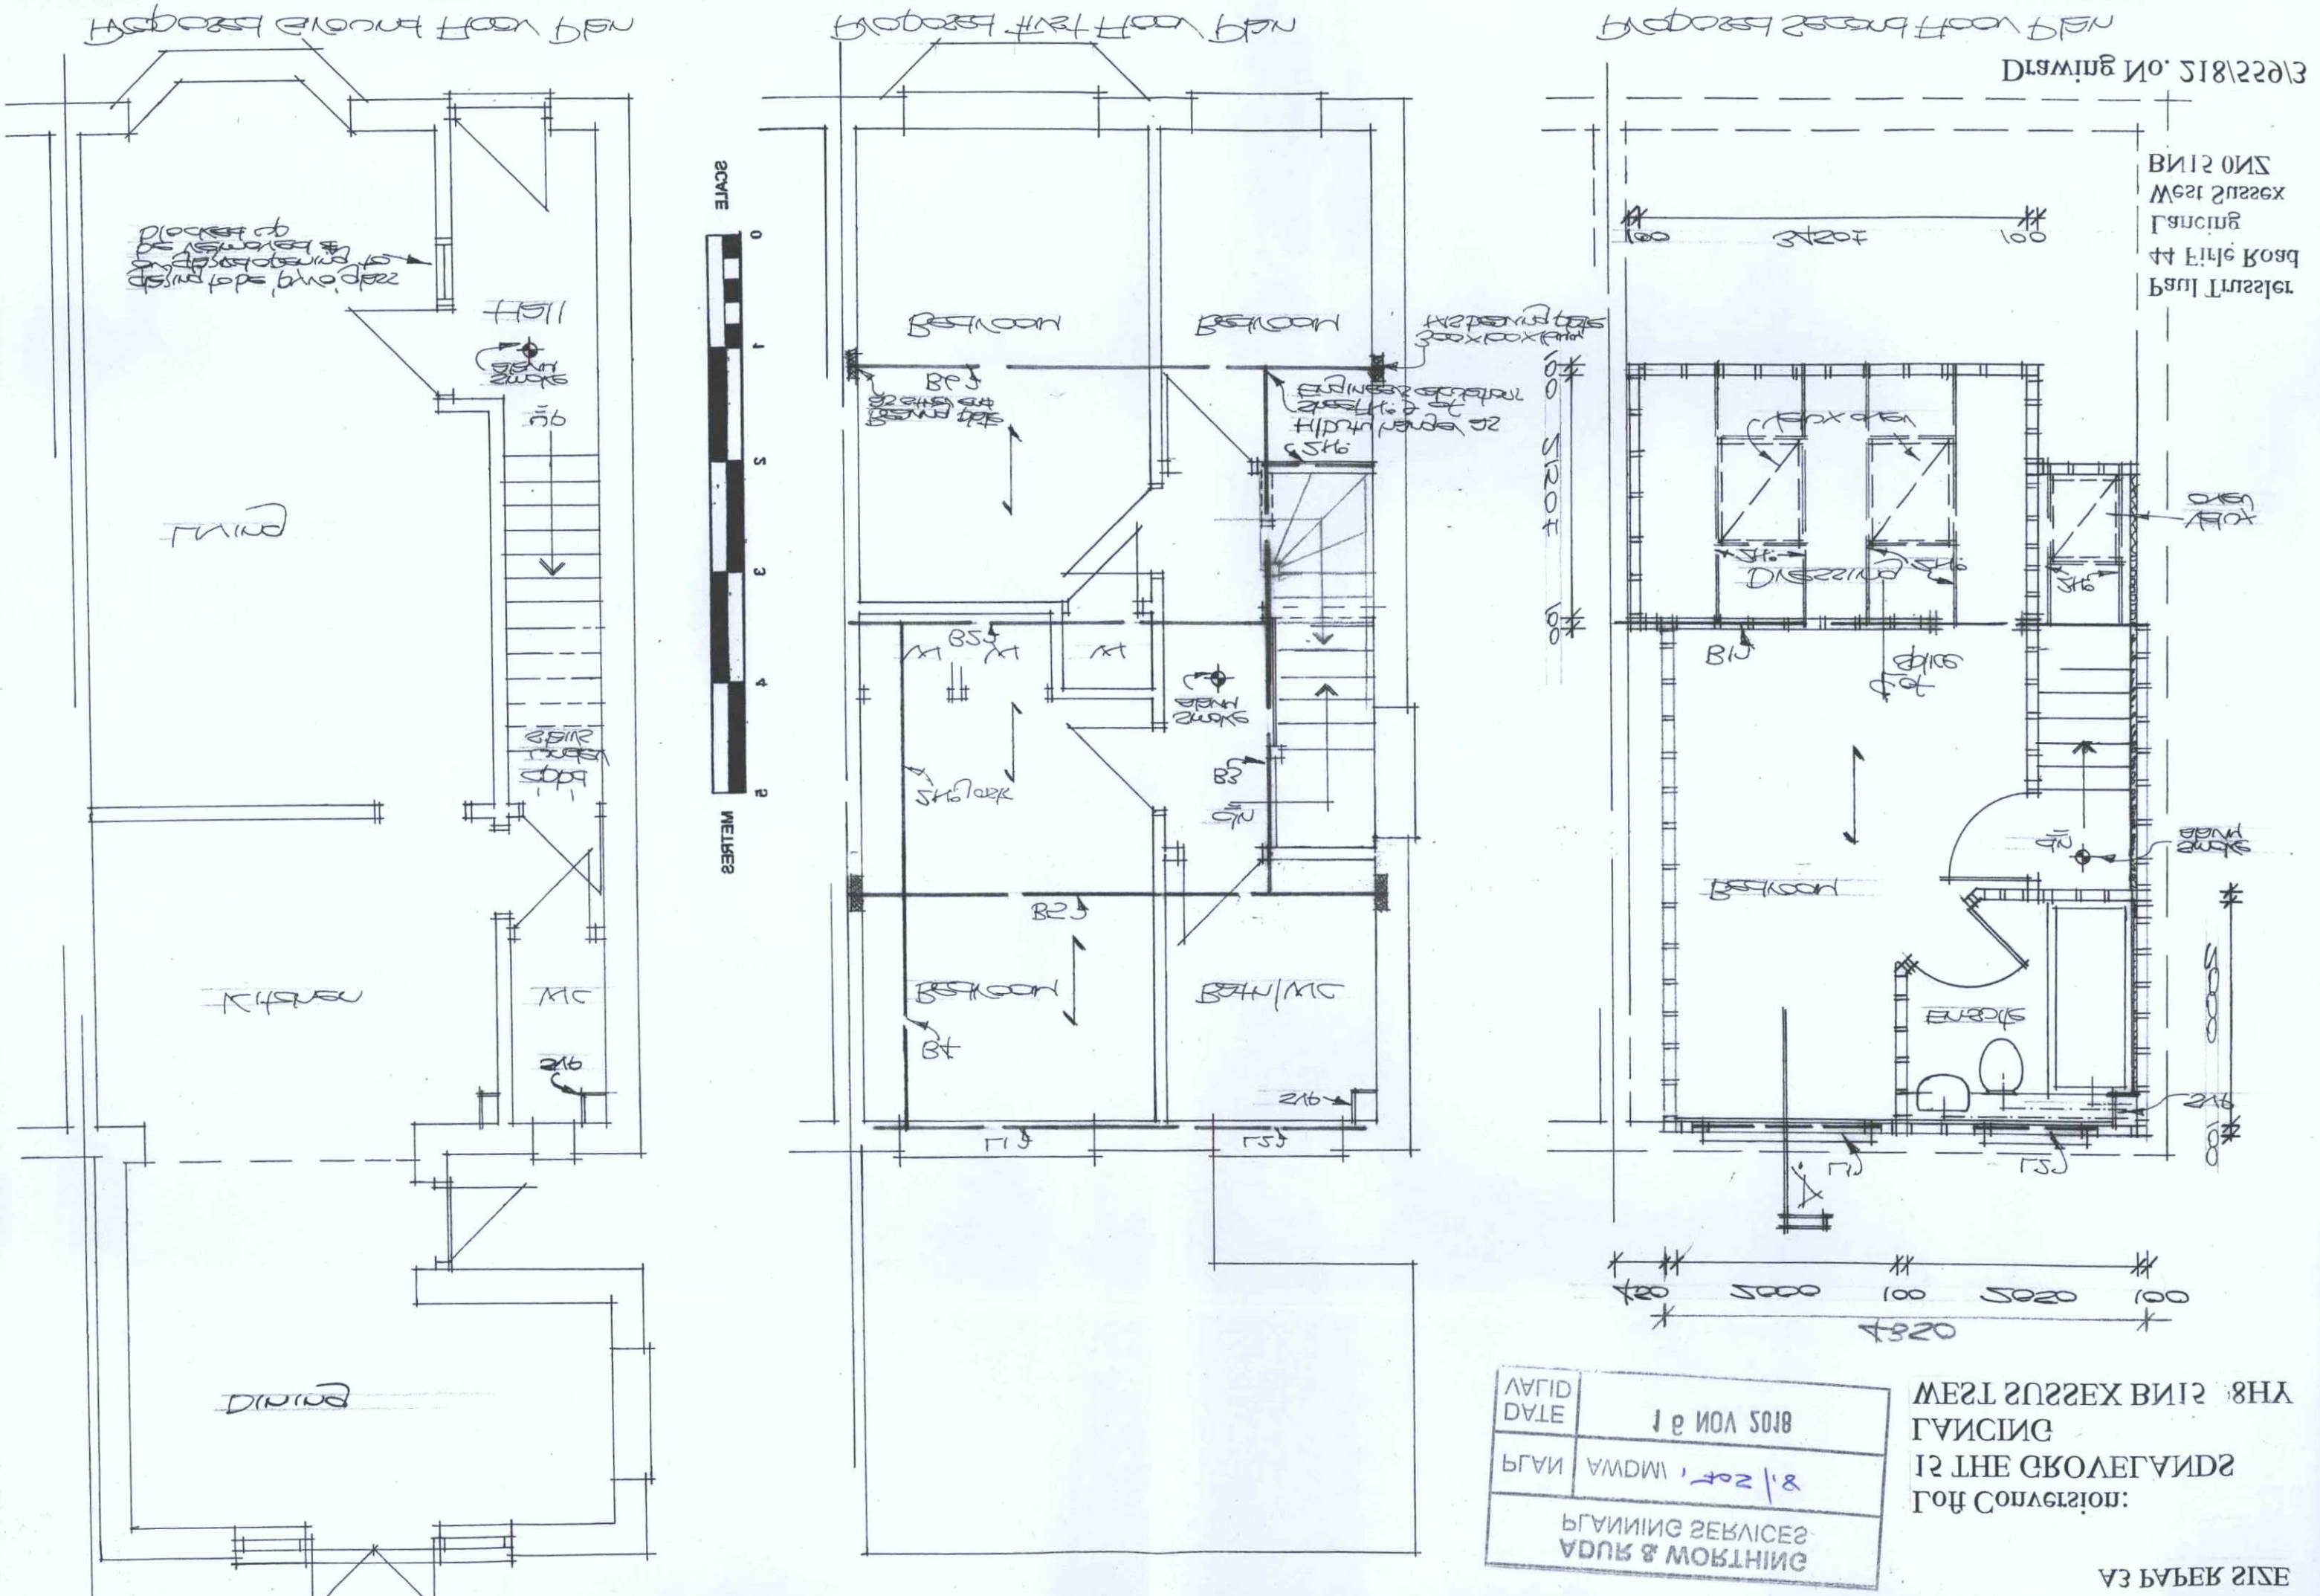
Proposed Ground Floor Plan
Proposed First Floor Plan
Proposed Second Floor Plan
Living
Hall
Kitchen
Dining
Bedroom
Bedroom
Bedroom
Bedroom
Bedroom
Bedroom
Bedroom
Dressing
Ensuite
Bath/WC
WC
Drawing No. 218/559/3
Paul Trussler
44 Firle Road
Lancing
West Sussex
BN15 0NZ
Loft Conversion:
IS THE GROVELANDS
LANCING
WEST SUSSEX BN15 8HY
A3 PAPER SIZE
ADUR & WORTHING
PLANNING SERVICES
PLAN
DATE
VALID
18 NOV 2018
SCALE
METRES