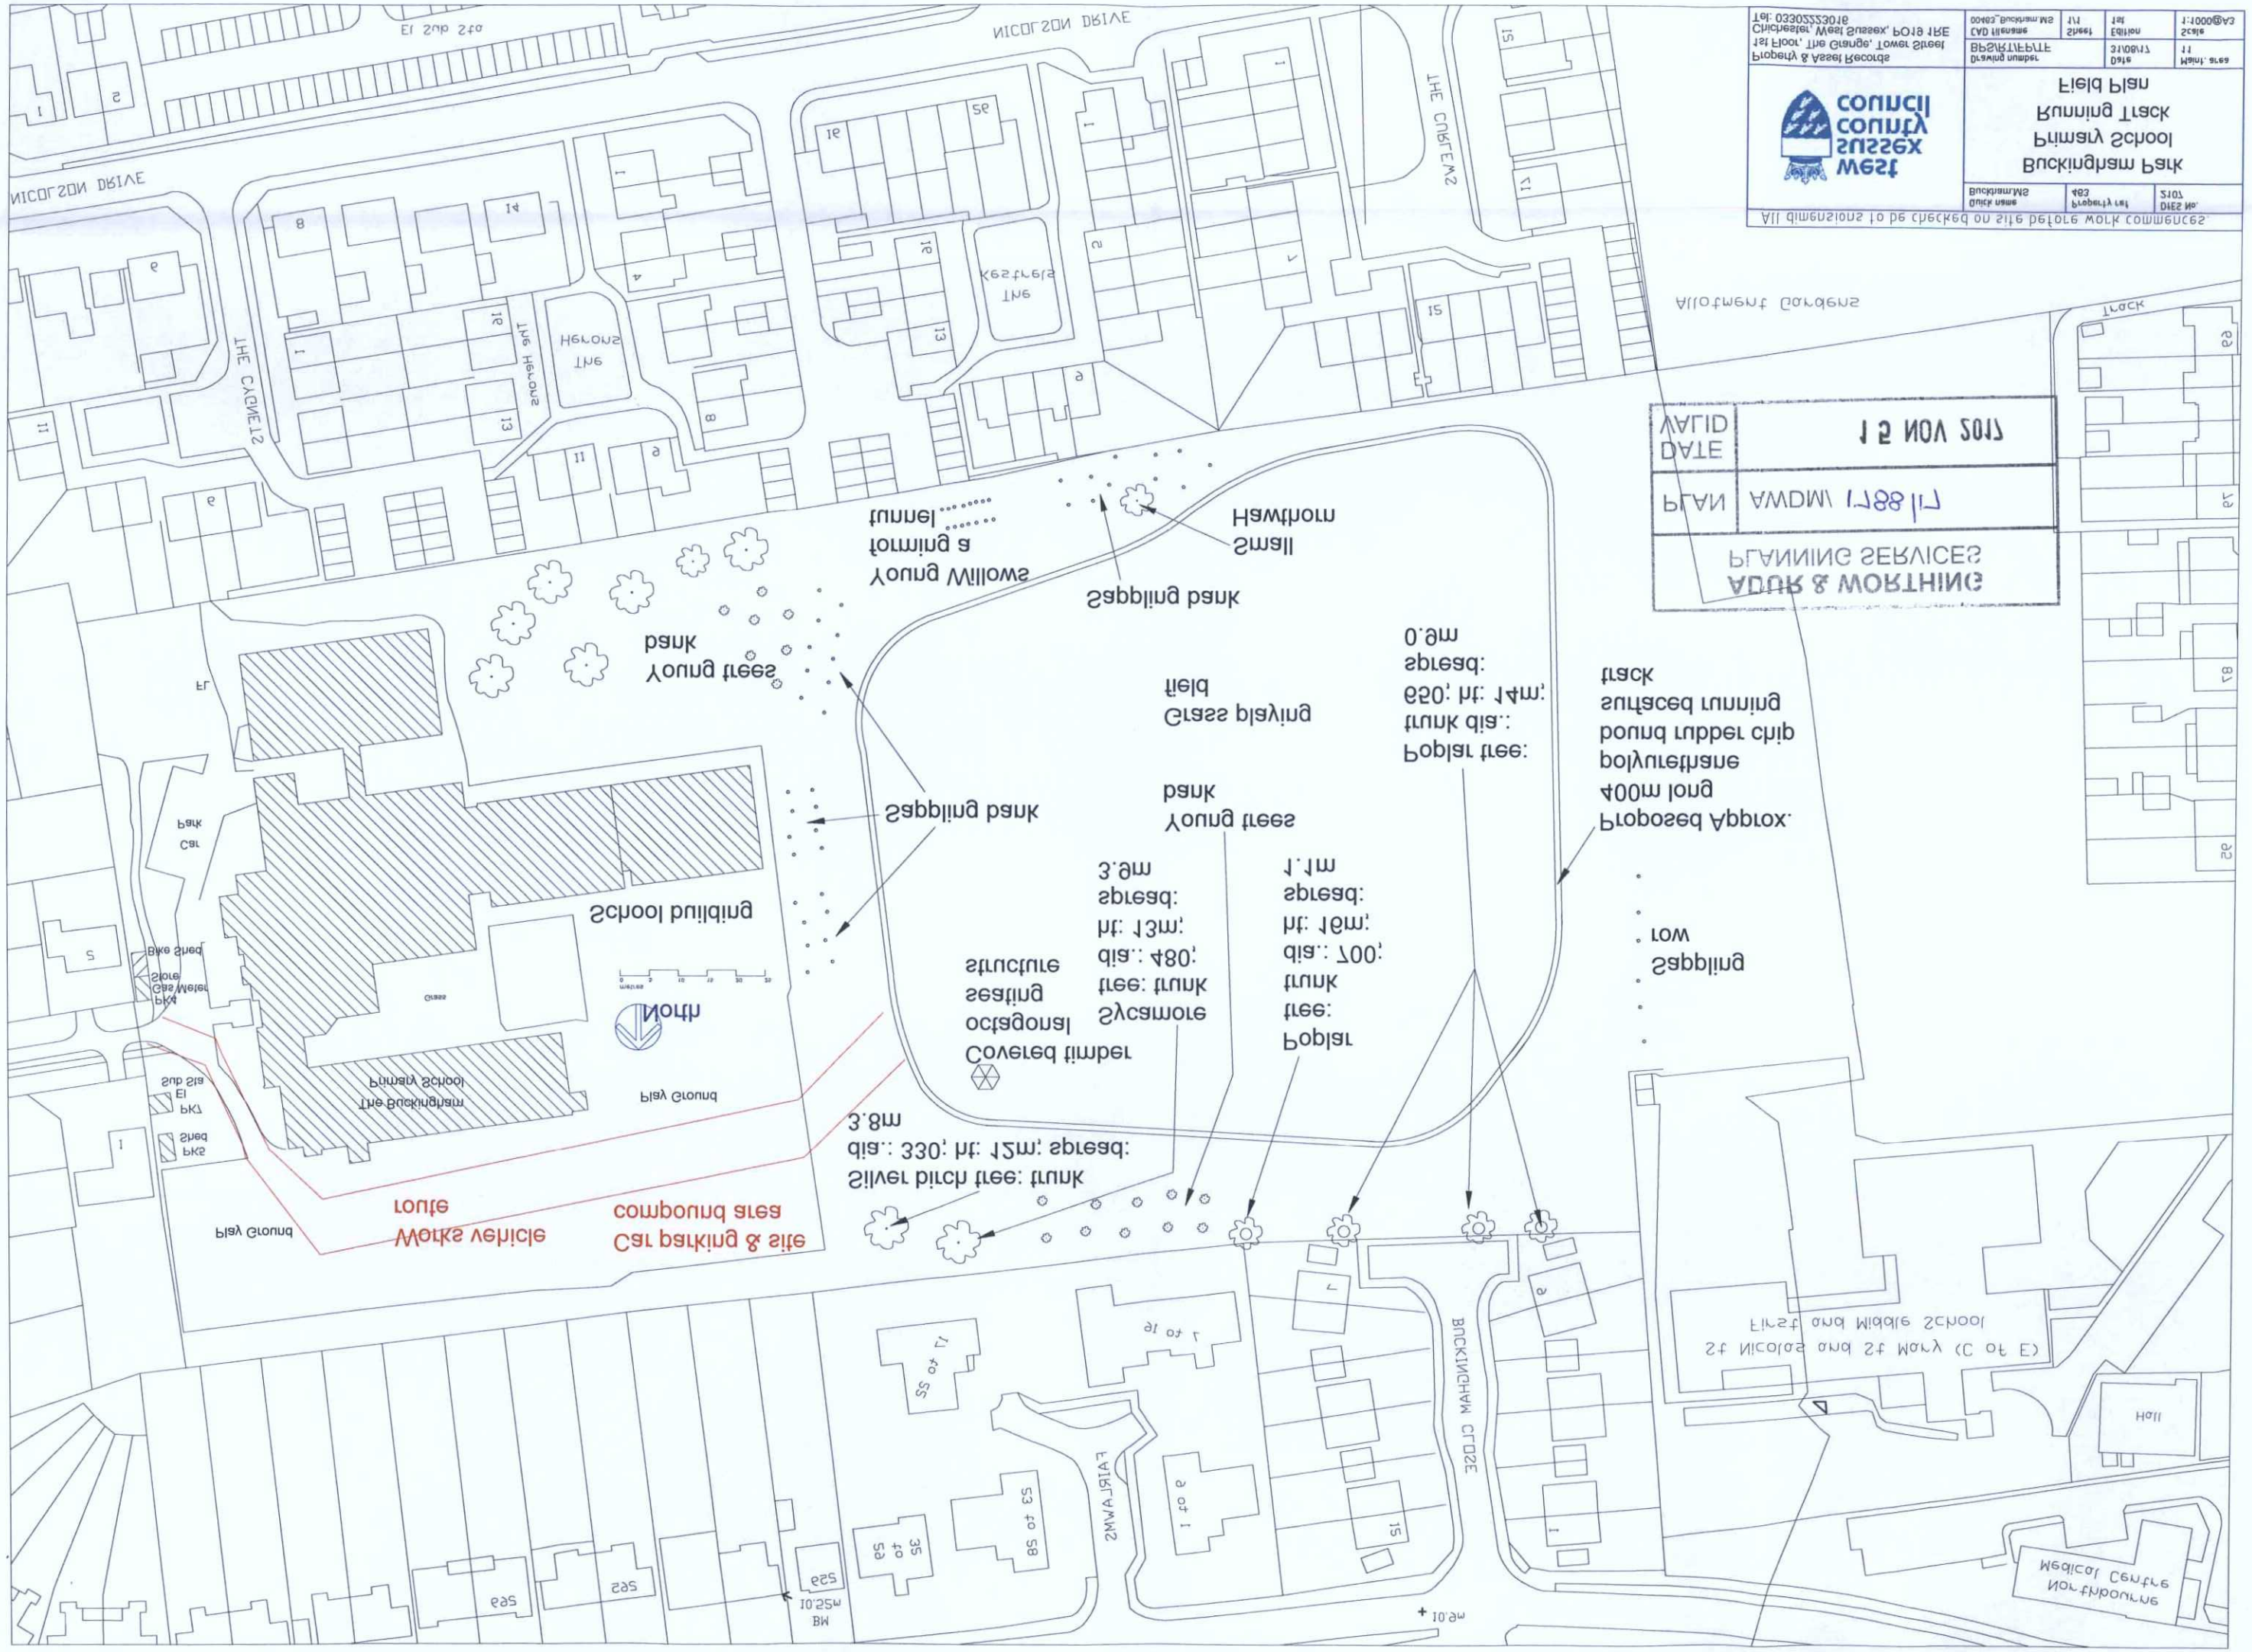

Property & Asset Records
1st Floor, The Grange, Tower Street
Chichester, West Sussex, PO19 1RE
Tel: 03302223018
West Sussex County Council
Buckingham Park
Primary School
Running Track
Field Plan
Drawing number
Date
Scale
Maint. area
Buckingham.MS
Property ref
Dies No.
All dimensions to be checked on site before work commences.
Allotment Gardens
Track
Young Willows
forming a
tunnel
Small
Hawthorn
Sappling bank
Young trees
bank
Grass playing
field
Poplar tree:
trunk dia.:
650; ht: 14m;
spread:
0.9m
Proposed Approx.
400m long
polyurethane
bound rubber chip
surfaced running
track
Sappling
row
Sappling bank
Young trees
bank
Sycamore
tree: trunk
dia.: 480;
ht: 13m;
spread:
3.9m
Poplar
tree:
trunk
dia.: 700;
ht: 16m;
spread:
1.1m
Covered timber
octagonal
seating
structure
Silver birch tree: trunk
dia.: 330; ht: 12m; spread:
3.8m
School building
North
Car parking & site
compound area
Works vehicle
route
Play Ground
The Buckingham
Primary School
Car
Park
Bike Shed
Store
Gas Meter
PK4
PK7
PK5
Shed
El
Sub Sta
Hall
Medical Centre
Northbourne
First and Middle School
St Nicolas and St Mary (C of E)
BUCKINGHAM CLOSE
FAIRLAWNS
1 to 9
53 to 58
35 to 59
11 to 25
7 to 16
BM 10.25m
10.9m