The copyright of this drawing is retained by
COLLINS CADDY POPE.
This drawing may not be copied or passed to a third party without our written permission and must be returned upon request.

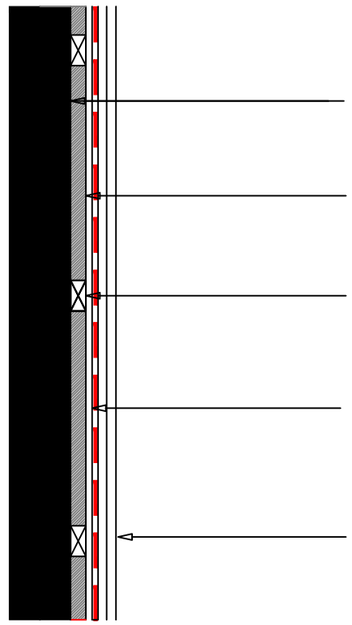

Party Wall Sound Proofing Insulation
Rw 56dB

Existing masonary party wall

25mm thk acoustic insulation

50x25mm timber batterns

Rb1 resilient bar

layer of rubber visqueen (green glue)
2 x 15mm thk gyproc soundbloc board

| | | | | |
|---|---|---|---|---|
| Contract | 118 HAM ROAD ROAD<br>WORTHING<br>BN11 2QS | Title<br>STANDARD PARTY WALL SOUND PROOFING DETAIL | **COLLINS CADDY POPE**<br>ARCHITECTUAL DESIGNS, PLANNING CONSULTANTS, SURVEYORS & CONTRACT ADMINISTRATORS.<br>17 FOAMCOURT WAYE, FERRING BN12 5RD<br>TEL : 07971168170 | Drawn S.P<br>Date AUG 2024<br>Scale 1:10 @A3 | Drg. No.<br>2405 - 03<br>S.P |
| Client | KTLX LTD | | | | |