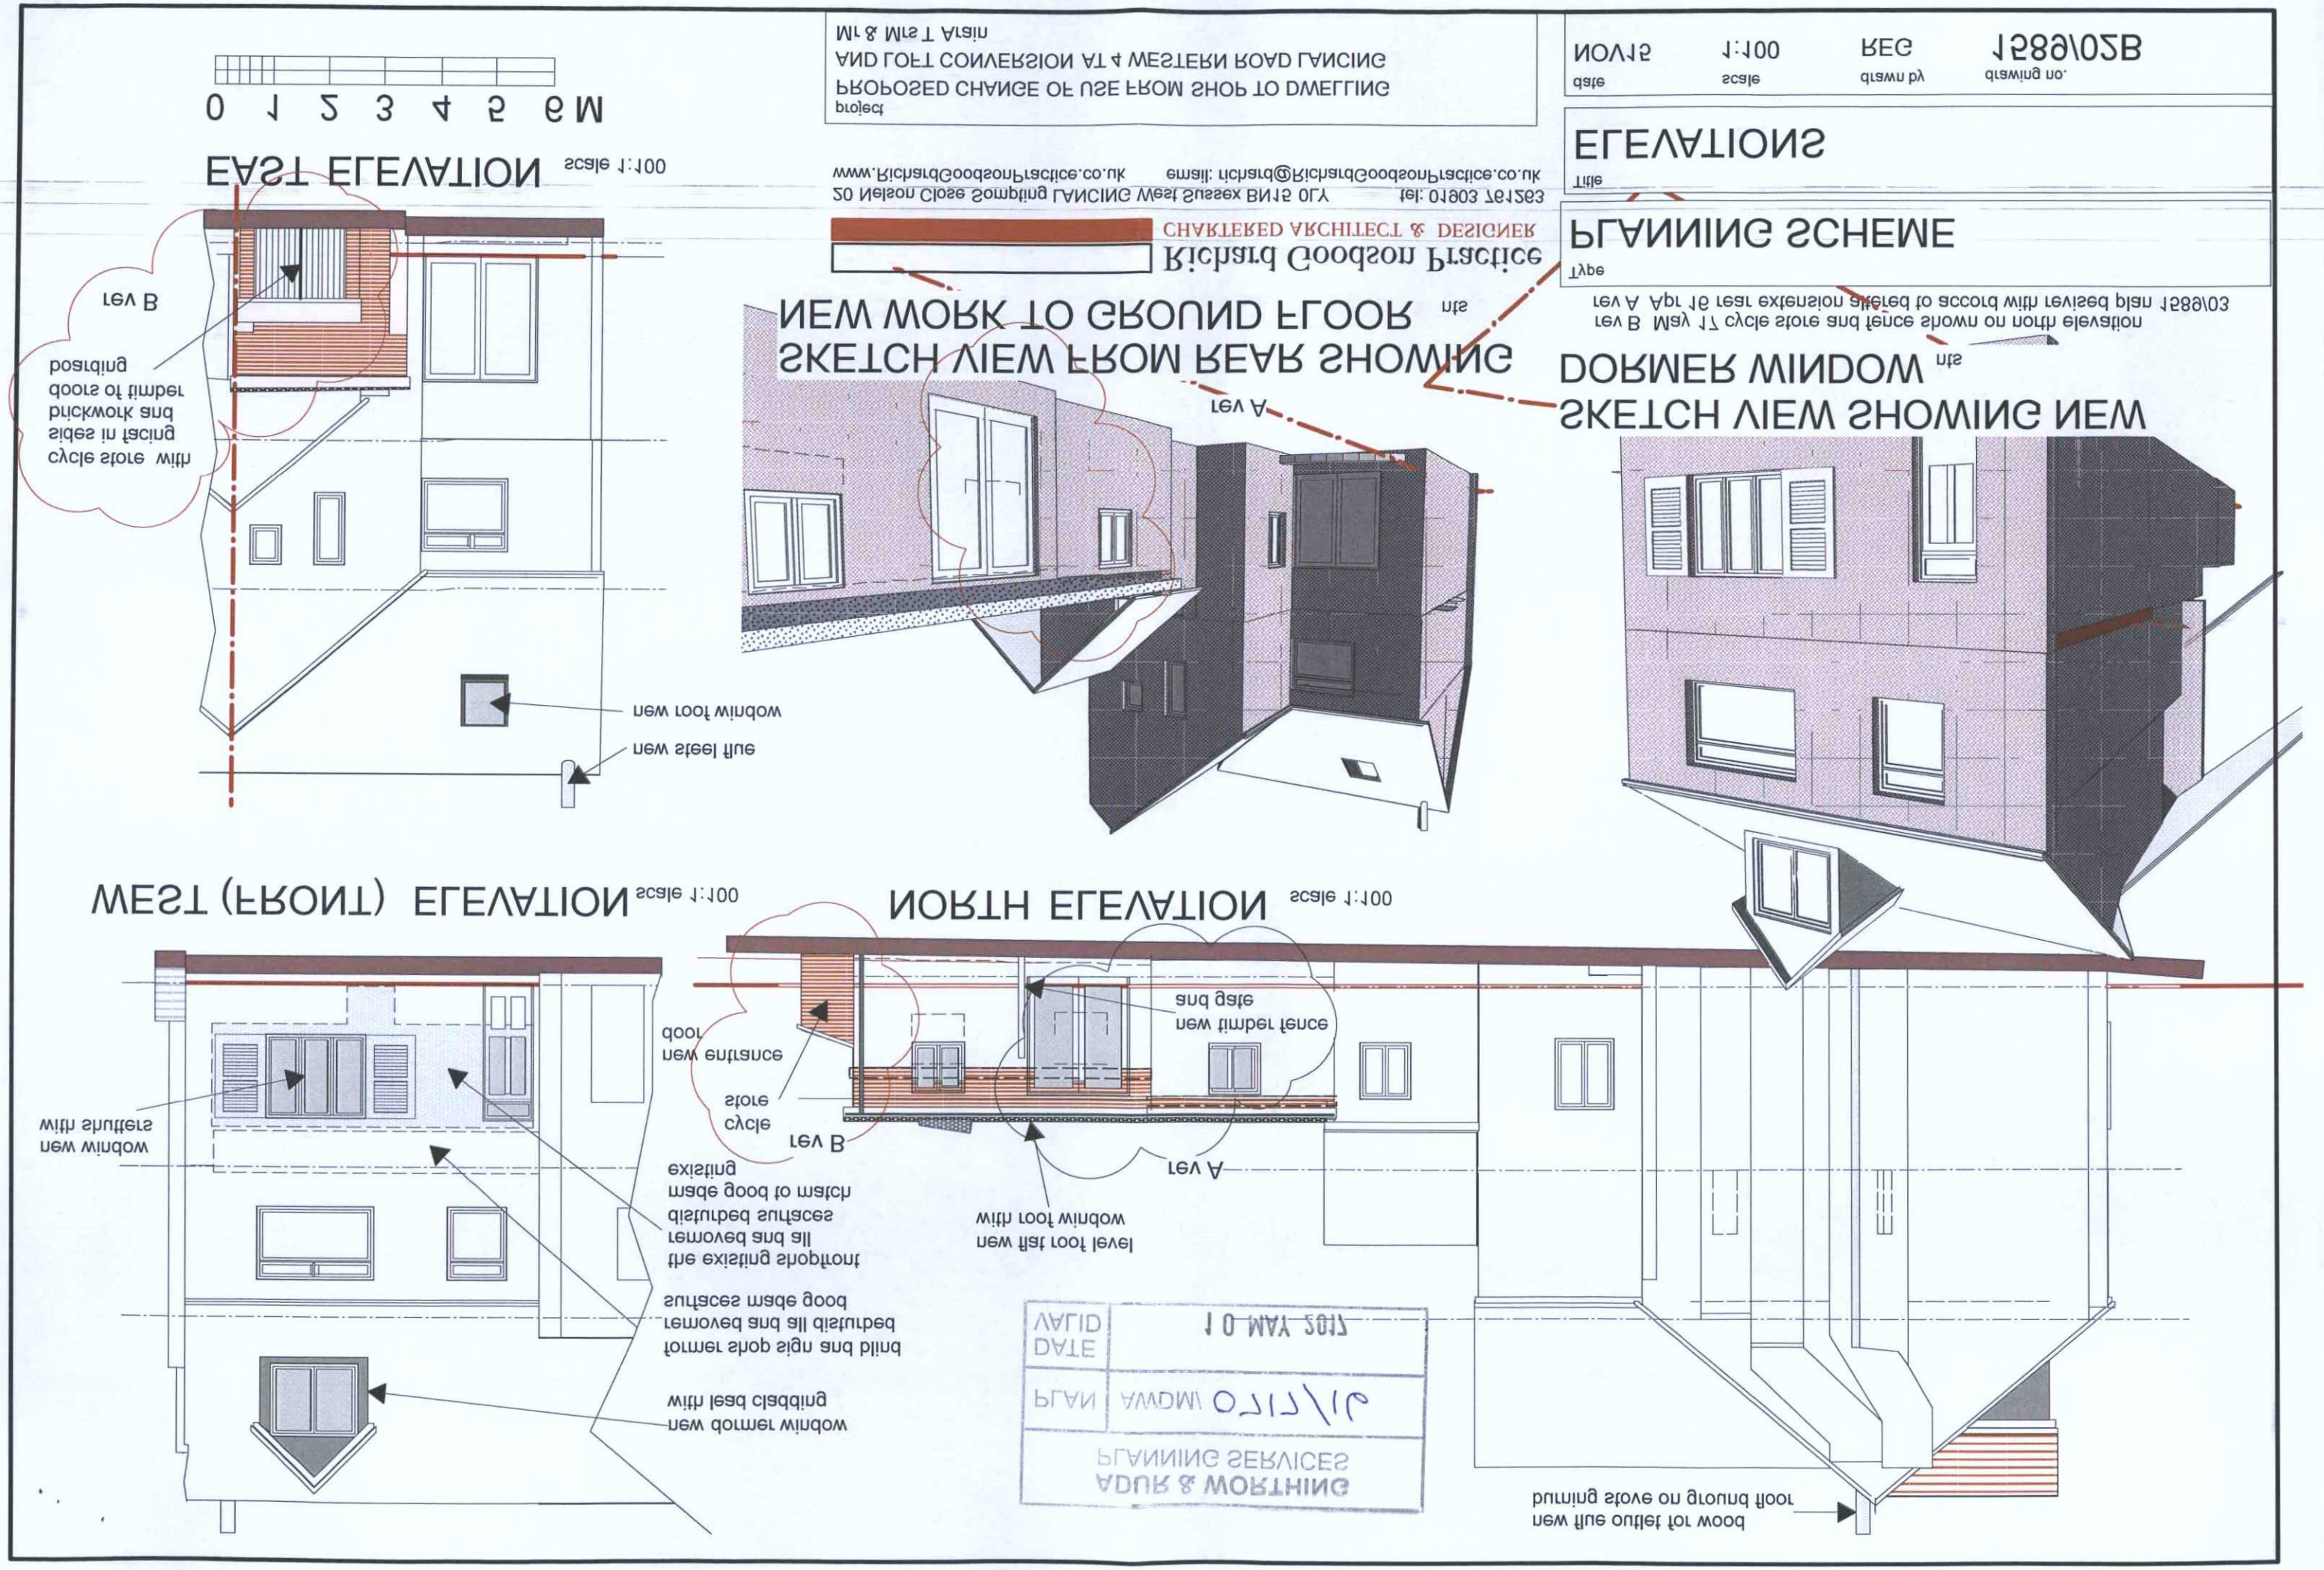

0 1 2 3 4 5 6 M
EAST ELEVATION scale 1:100
cycle store with sides in facing brickwork and doors of timber boarding
rev B
new roof window
new steel flue
NEW WORK TO GROUND FLOOR SKETCH VIEW FROM REAR SHOWING
nts
rev A
DORMER WINDOW SKETCH VIEW SHOWING NEW
nts
rev B May 17 cycle store and fence shown on north elevation
rev A Apr 16 rear extension altered to accord with revised plan 1589\03
Richard Goodson Practice
CHARTERED ARCHITECT & DESIGNER
20 Nelson Close Sompting LANCING West Sussex BN15 0LY tel: 01903 761263
www.RichardGoodsonPractice.co.uk email: richard@RichardGoodsonPractice.co.uk
project
PROPOSED CHANGE OF USE FROM SHOP TO DWELLING AND LOFT CONVERSION AT 4 WESTERN ROAD LANCING
Mr & Mrs T Arain
Type
PLANNING SCHEME
Title
ELEVATIONS
date
scale
drawn by
drawing no.
NOV15
1:100
REG
1589\02B
WEST (FRONT) ELEVATION scale 1:100
new window with shutters
new entrance door
cycle store
rev B
existing made good to match disturbed surfaces removed and all the existing shopfront
surfaces made good removed and all disturbed former shop sign and blind
new dormer window with lead cladding
NORTH ELEVATION scale 1:100
new timber fence and gate
rev A
new flat roof level with roof window
new flue outlet for wood burning stove on ground floor
ADUR & WORTHING PLANNING SERVICES
PLAN
DATE
VALID
10 MAY 2017