


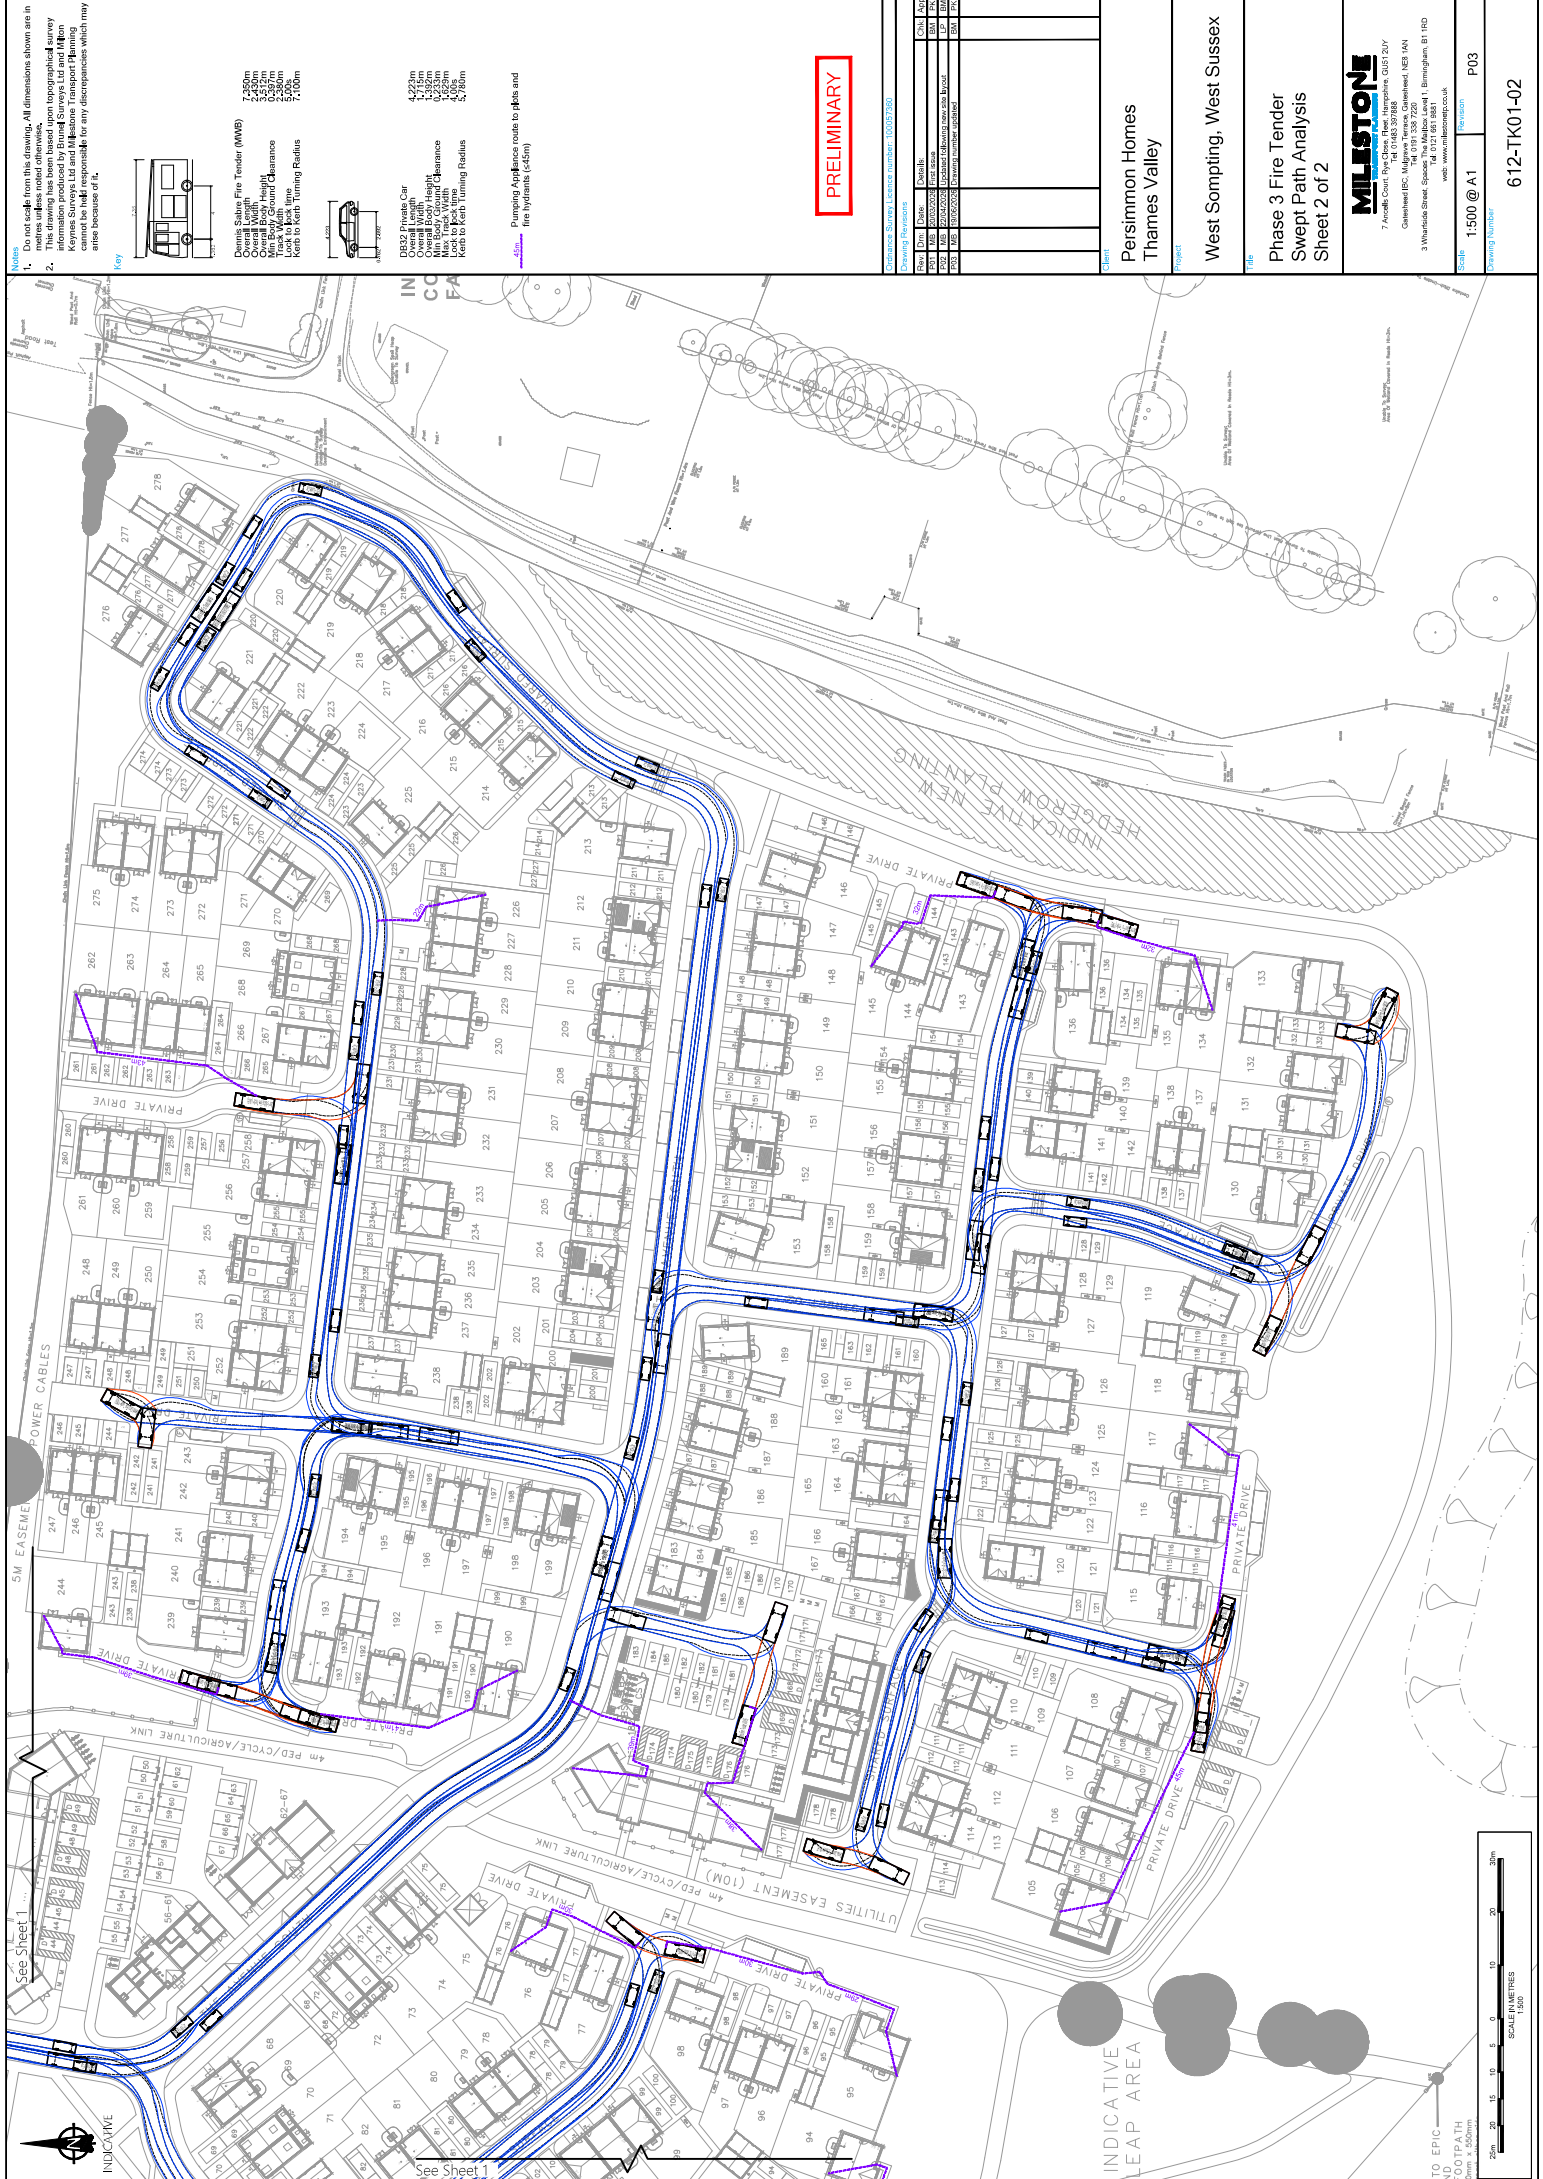

Notes


Key

Dennis Sabre Fire Tender (MWB)
Overall Length 7.350m
Overall Width 2.430m
Lock to Lock time 5.00m
Kerb to Kerb Turning Radius 7.100m

DBS2 Private Car
Overall Length 4.225m
Overall Width 1.735m
Kerb to Kerb Turning Radius 5.780m

Pumping Appliance route to plots and fire hydrants (<45m)

PRELIMINARY

Drawing Revisions			

Client
Persimmon Homes
Thames Valley

Project

Title
Phase 3 Fire Tender
Swept Path Analysis
Sheet 2 of 2

MILESTONE


Scale 1:500 @ A1

Drawing Number P03

612-TK01-02

Appendix 4

