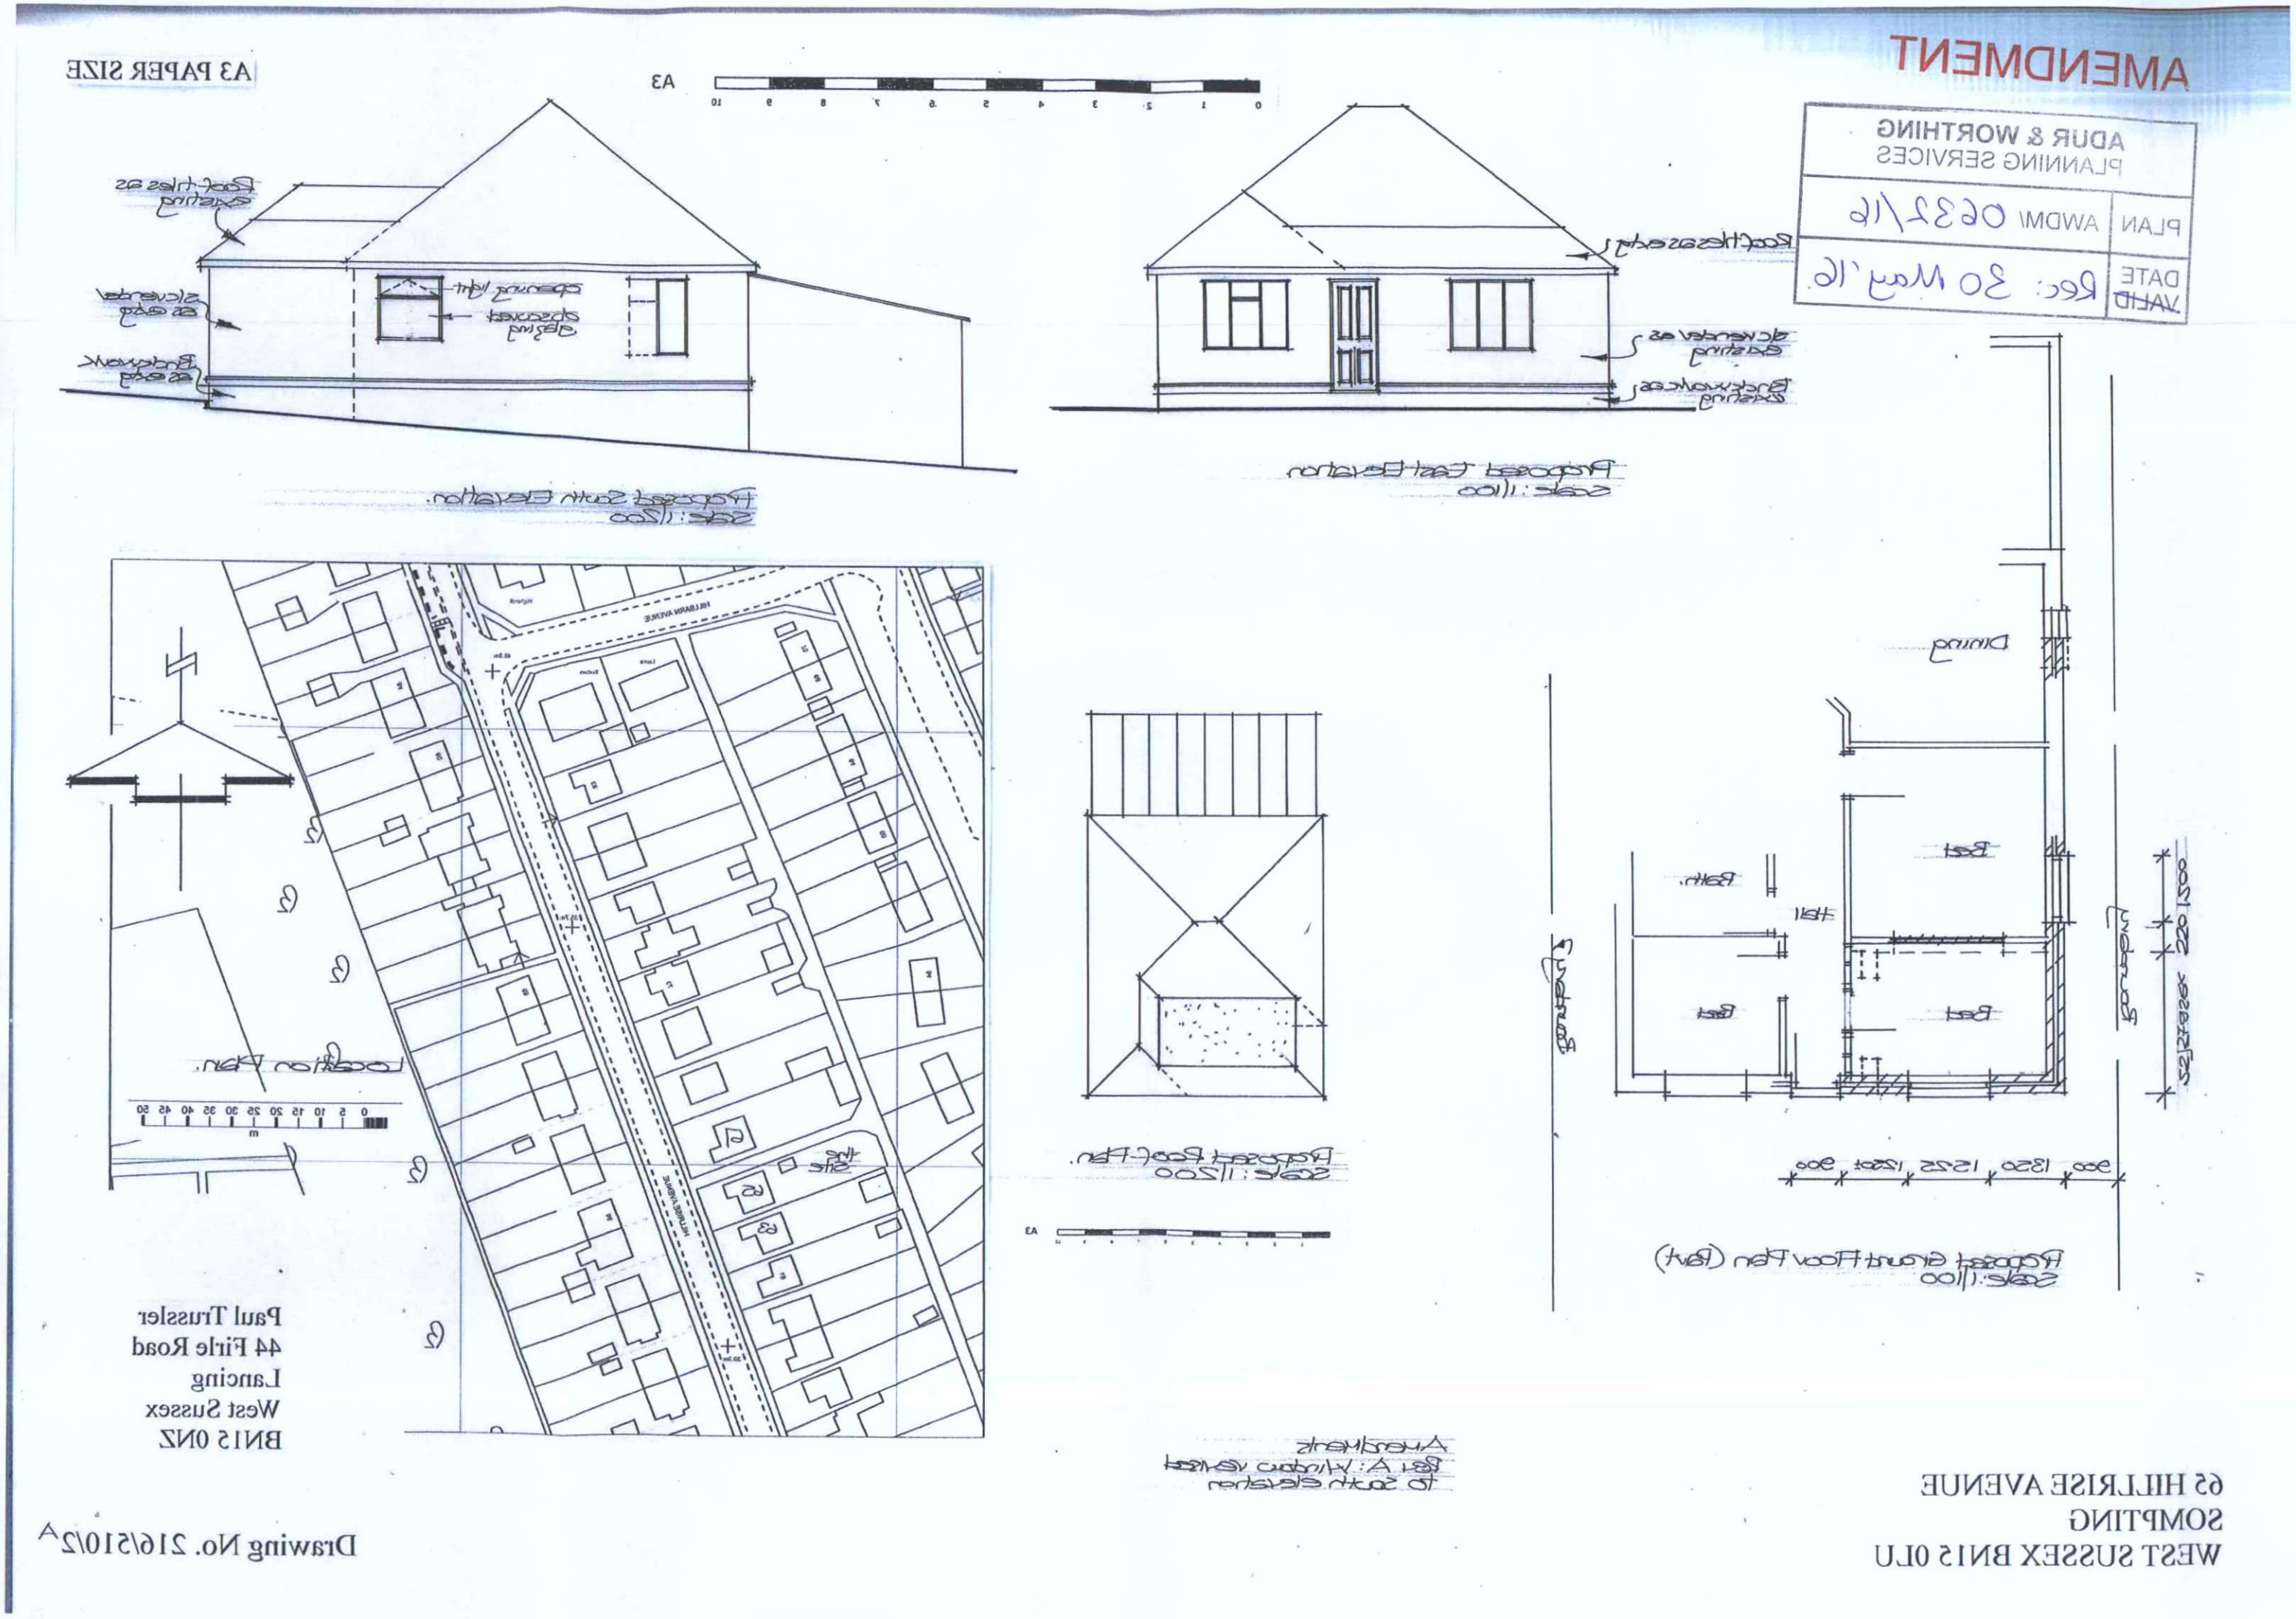
AMENDMENT
ADUR & WORTHING
PLANNING SERVICES
PLAN
AWDM/ 0632/16
DATE
VALID
Rec: 30 May '16
A3 PAPER SIZE
A3
Proposed South Elevation.
Scale: 1/200
Proposed East Elevation
Scale: 1/100
Proposed Roof Plan.
Scale: 1/200
Proposed Ground Floor Plan (Part)
Scale: 1/100
Location Plan.
Paul Trussler
44 Firle Road
Lancing
West Sussex
BN15 0NZ
Drawing No. 216/510/2A
65 HILLRISE AVENUE
SOMPTING
WEST SUSSEX BN15 0LU