ORIGINAL PLANNING PERMISSION

Please scan onto D923/16 (Pilsud)

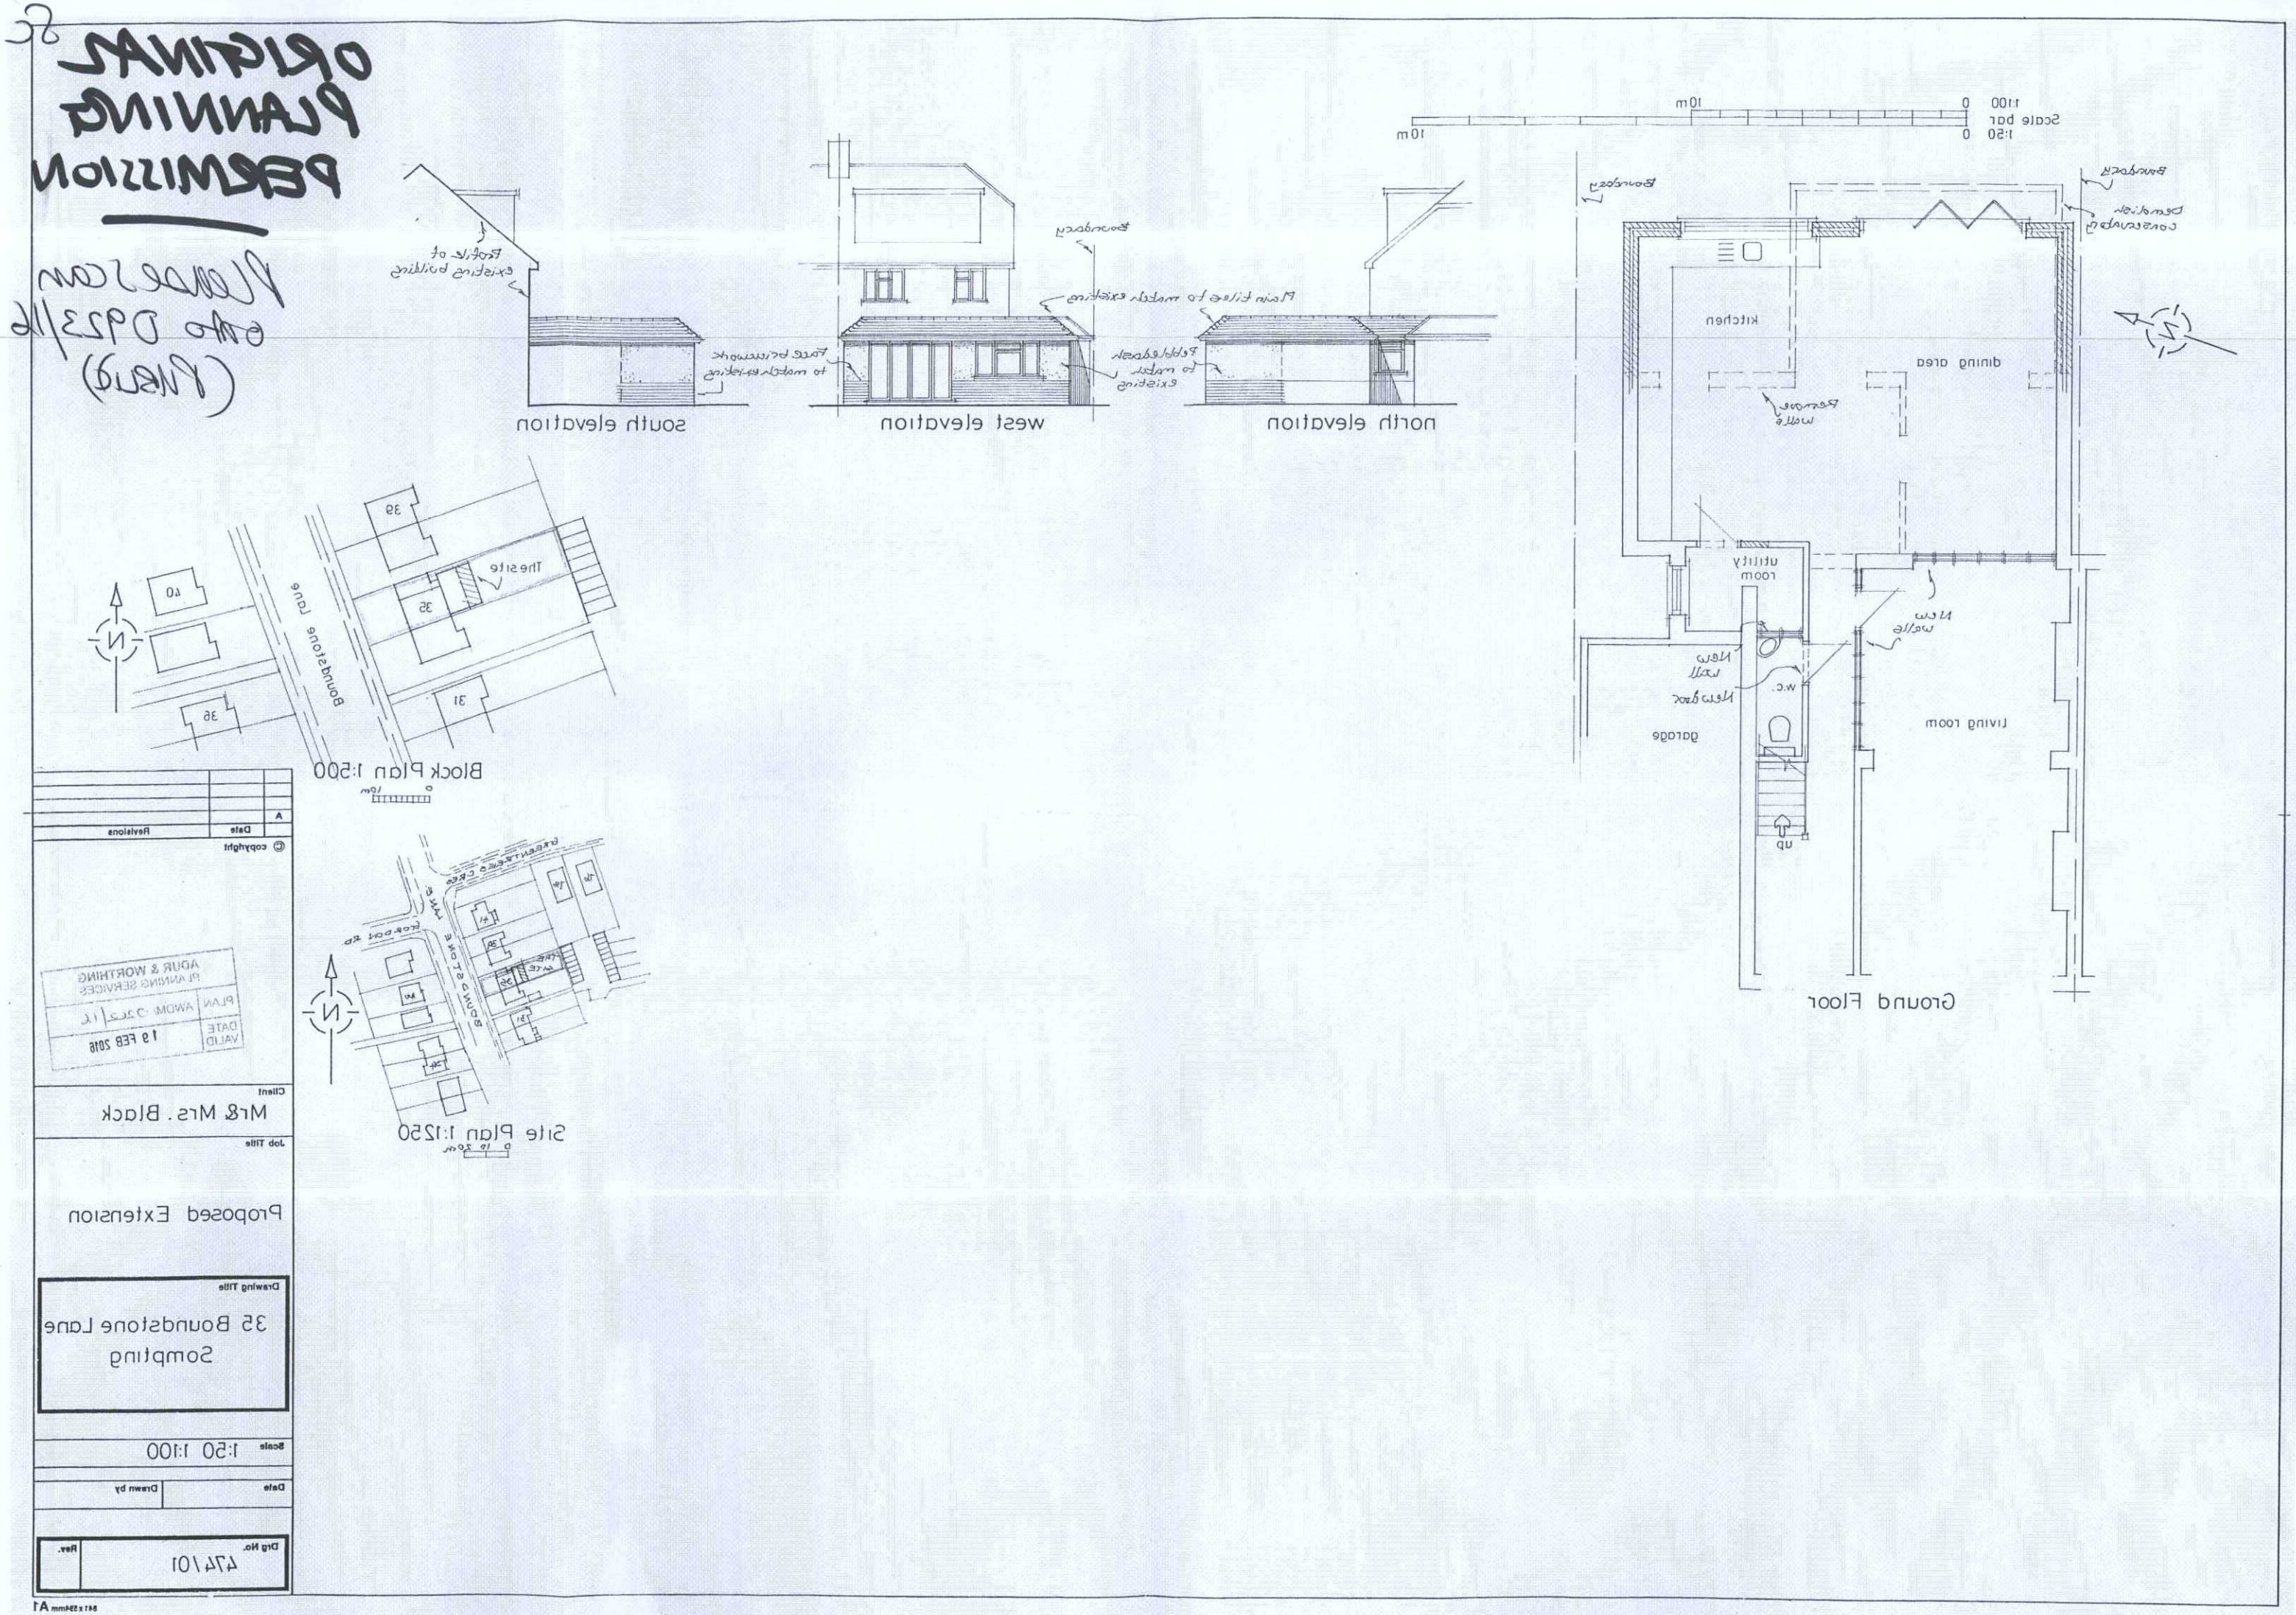

A		
Revisions	Date	

© copyright

ADUR & WORTHING PLANNING SERVICES
PLAN AWDM 0922/16
DATE VALID 19 FEB 2016

Client
Mr& Mrs. Black

Job Title
Proposed Extension

Drawing Title
35 Boundstone Lane
Sompting

Scale 1:50 1:100

Date | Drawn by

Drg No. 474/01 | Rev.

841x594mm A1