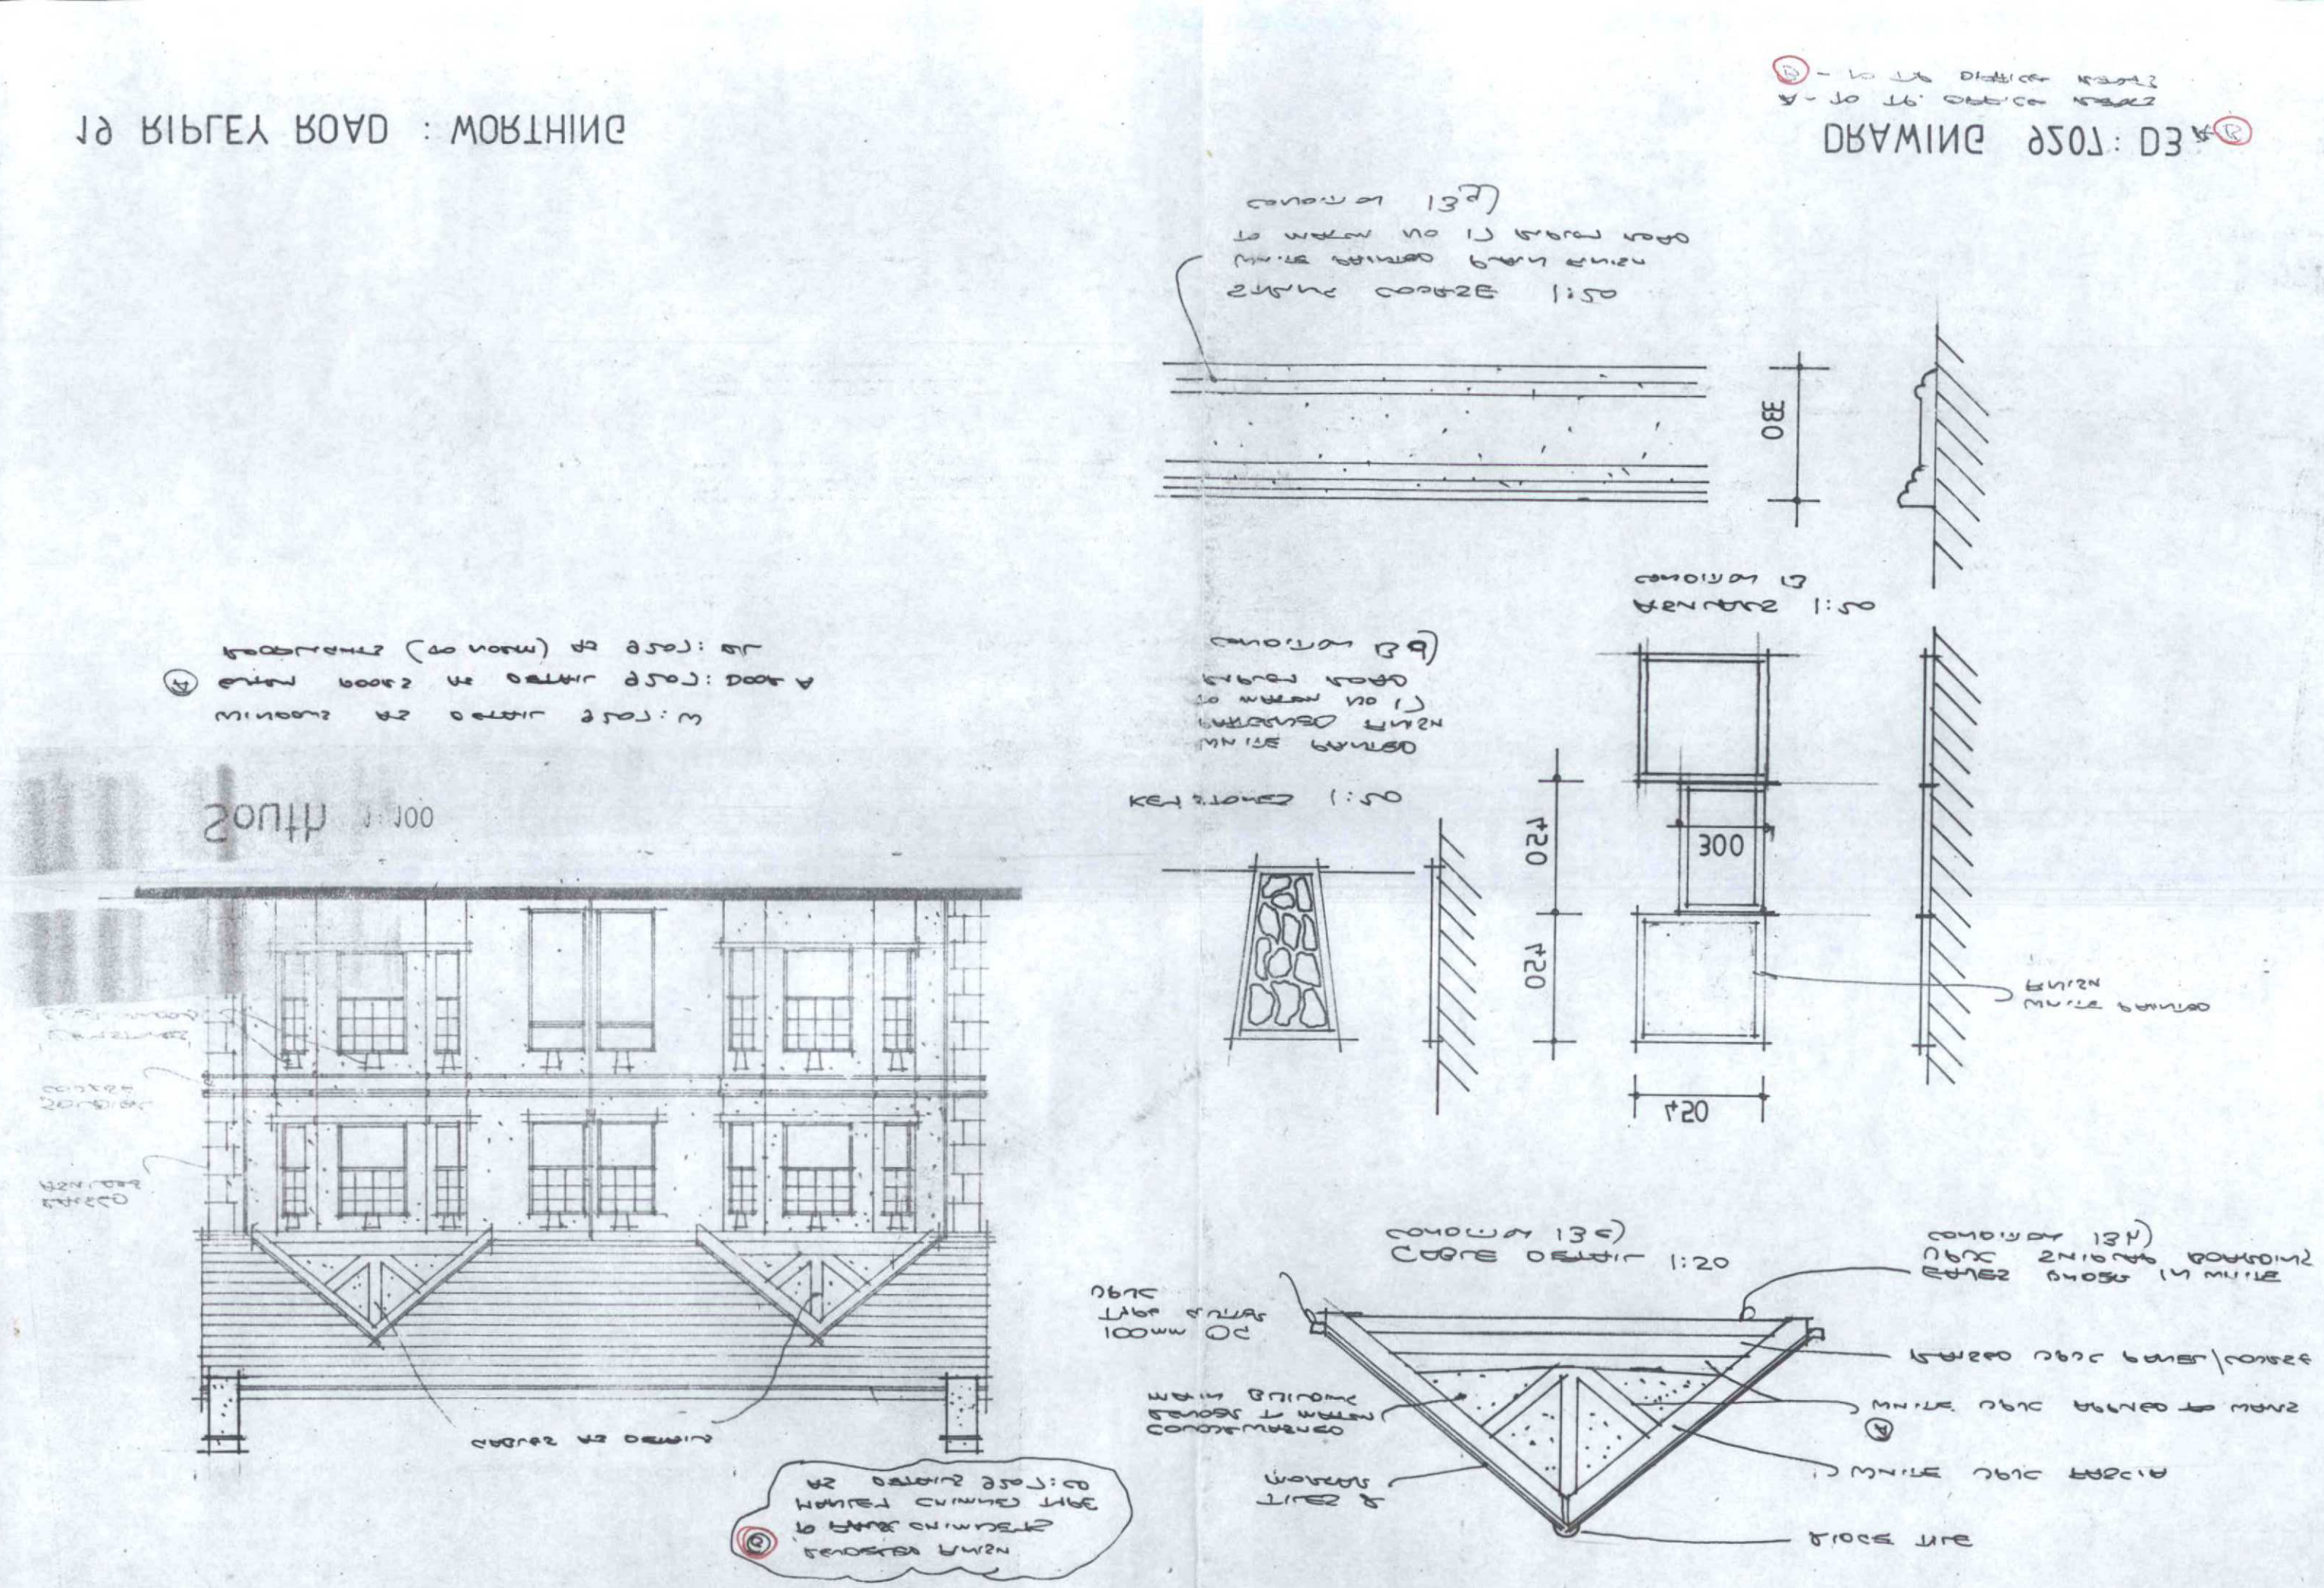

DRAWING 9207: D3
A - TO BE DEFINED BELOW
B - TO BE DEFINED BELOW
CONDITION 13d)
WHITE PAINTED PLAIN FINISH
TO MATCH NO 17 RIPLEY ROAD
STRUCK COURSE 1:50
300
CONDITION 13
ASHLAR 1:50
CONDITION 13b)
WHITE PAINTED PLAIN FINISH
TO MATCH NO 17 RIPLEY ROAD
KEYSTONES 1:50
300
120
120
120
CONDITION 13c)
CABLE DETAIL 1:20
CONDITION 13f)
UPVC ZINCOLAD BOARDING
EAVES BRIDGE IN WHITE
UPVC
TYPE SUITES
100mm OD
MAIN BUILDING
CONDUCTIVE
MATCH
WHITE UPVC APPLIED TO MATCH
WHITE UPVC FASCIA
RIDGE TILE
SLIDING WINDOWS
TO MATCH CHIMNEY TYPE
AS DETAILS 9207:50
SLIDING WINDOWS AS DETAIL 9207: DOOR A
SHOWN DOORS AS DETAIL 9207: DOOR A
SOUTH 1:100
CABLES AS DETAILS