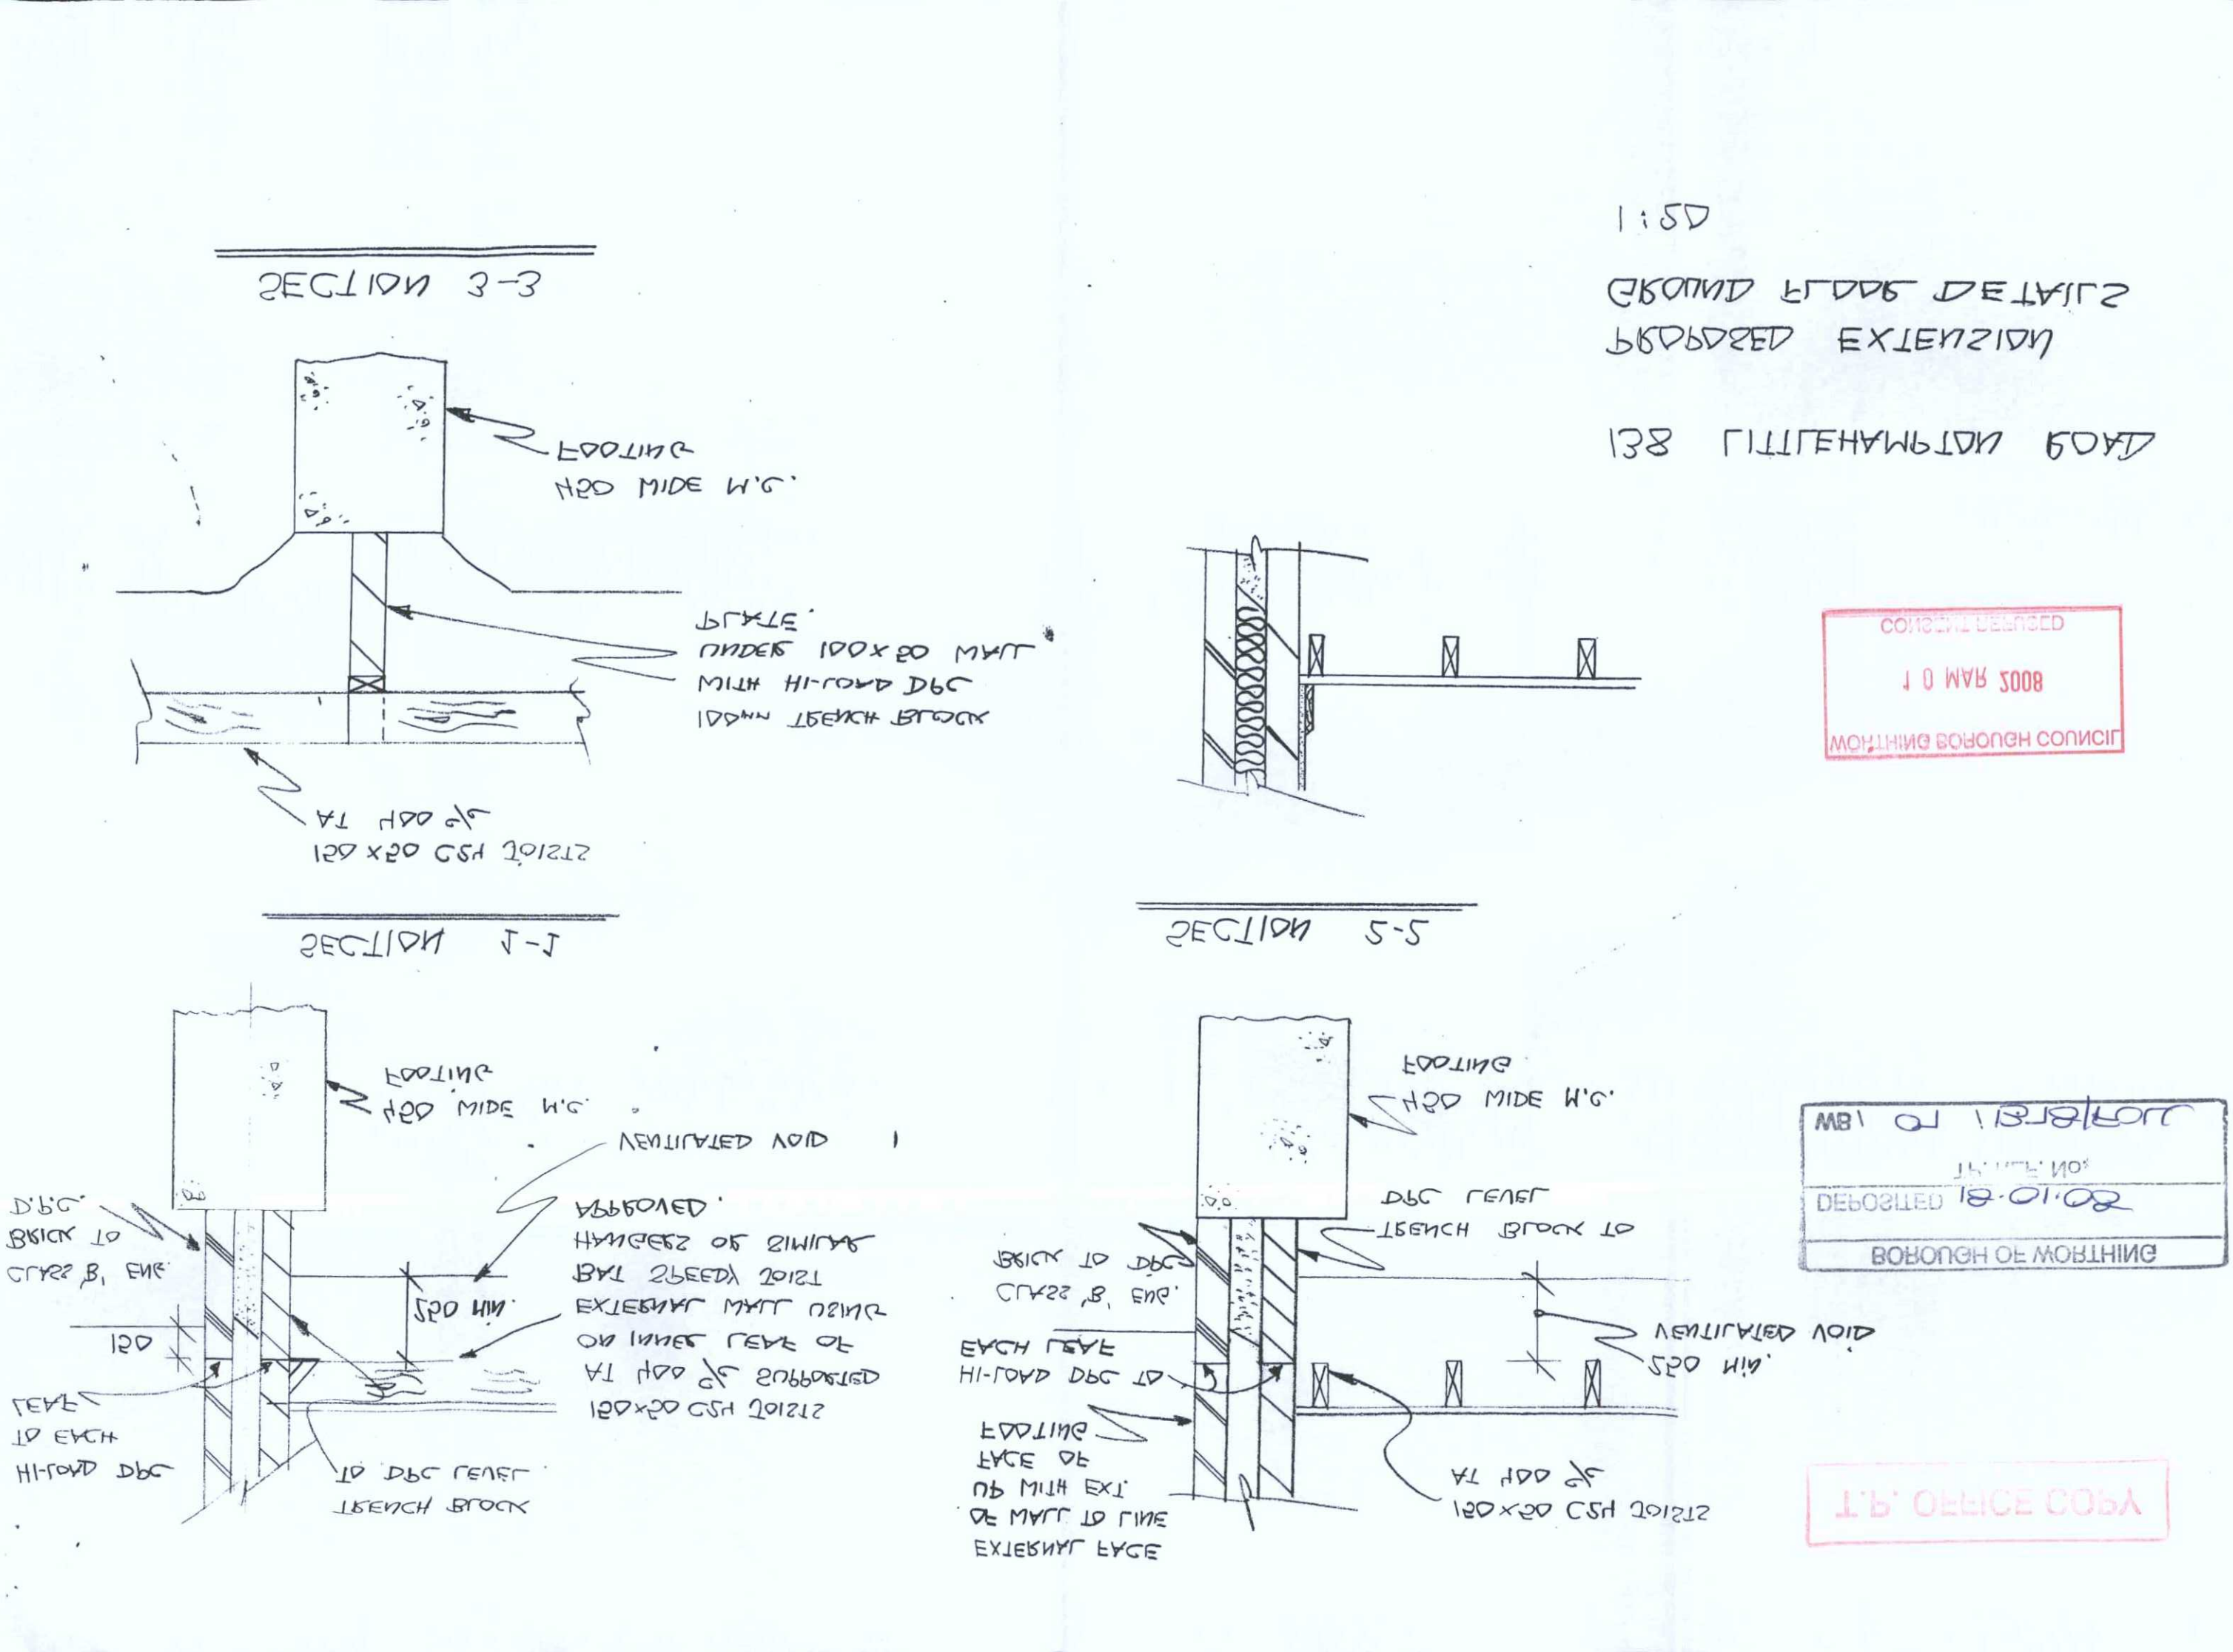

1:50
GROUND FLOOR DETAILS
PROPOSED EXTENSION
138 LITTLEHAMPTON ROAD
SECTION 3-3
FOOTING
H20 MIDE W.G.
PLATE
UNDER 100x50 MALL
WITH HI-LOAD DPC
100mm TRENCH BLOCK
AT 400 c/c
150x50 CSH JOISTS
SECTION 5-5
FOOTING
H20 MIDE W.G.
DPC LEVEL
TRENCH BLOCK TO
BRICK TO DPC
CLASS 'B' ENG.
EACH LEAF
HI-LOAD DPC TO
FOOTING
FACE OF
UP WITH EXT.
OF MALL TO LINE
EXTERNAL FACE
VENTILATED VOID
250 MIN.
AT 400 c/c
150x50 CSH JOISTS
SECTION 1-1
FOOTING
H20 MIDE W.G.
VENTILATED VOID
APPROVED
HANGERS OR SIMILAR
BAT SPEEDY JOIST
EXTERNAL MALL USING
ON INNER LEAF OF
AT 400 c/c SUPPORTED
150x50 CSH JOISTS
D.P.C.
BRICK TO
CLASS 'B' ENG.
150
LEAF
TO EACH
HI-LOAD DPC
TO DPC LEVEL
TRENCH BLOCK
CONSENT REFUSED
10 MAR 2008
WORTHING BOROUGH COUNCIL
DEPOSITED 18.01.08
BOROUGH OF WORTHING
T.P. OFFICE COPY