
2 Ashlings Way, Shorehan

Proposed Demolitions 1:50 at A3 - Ground Floor Plan

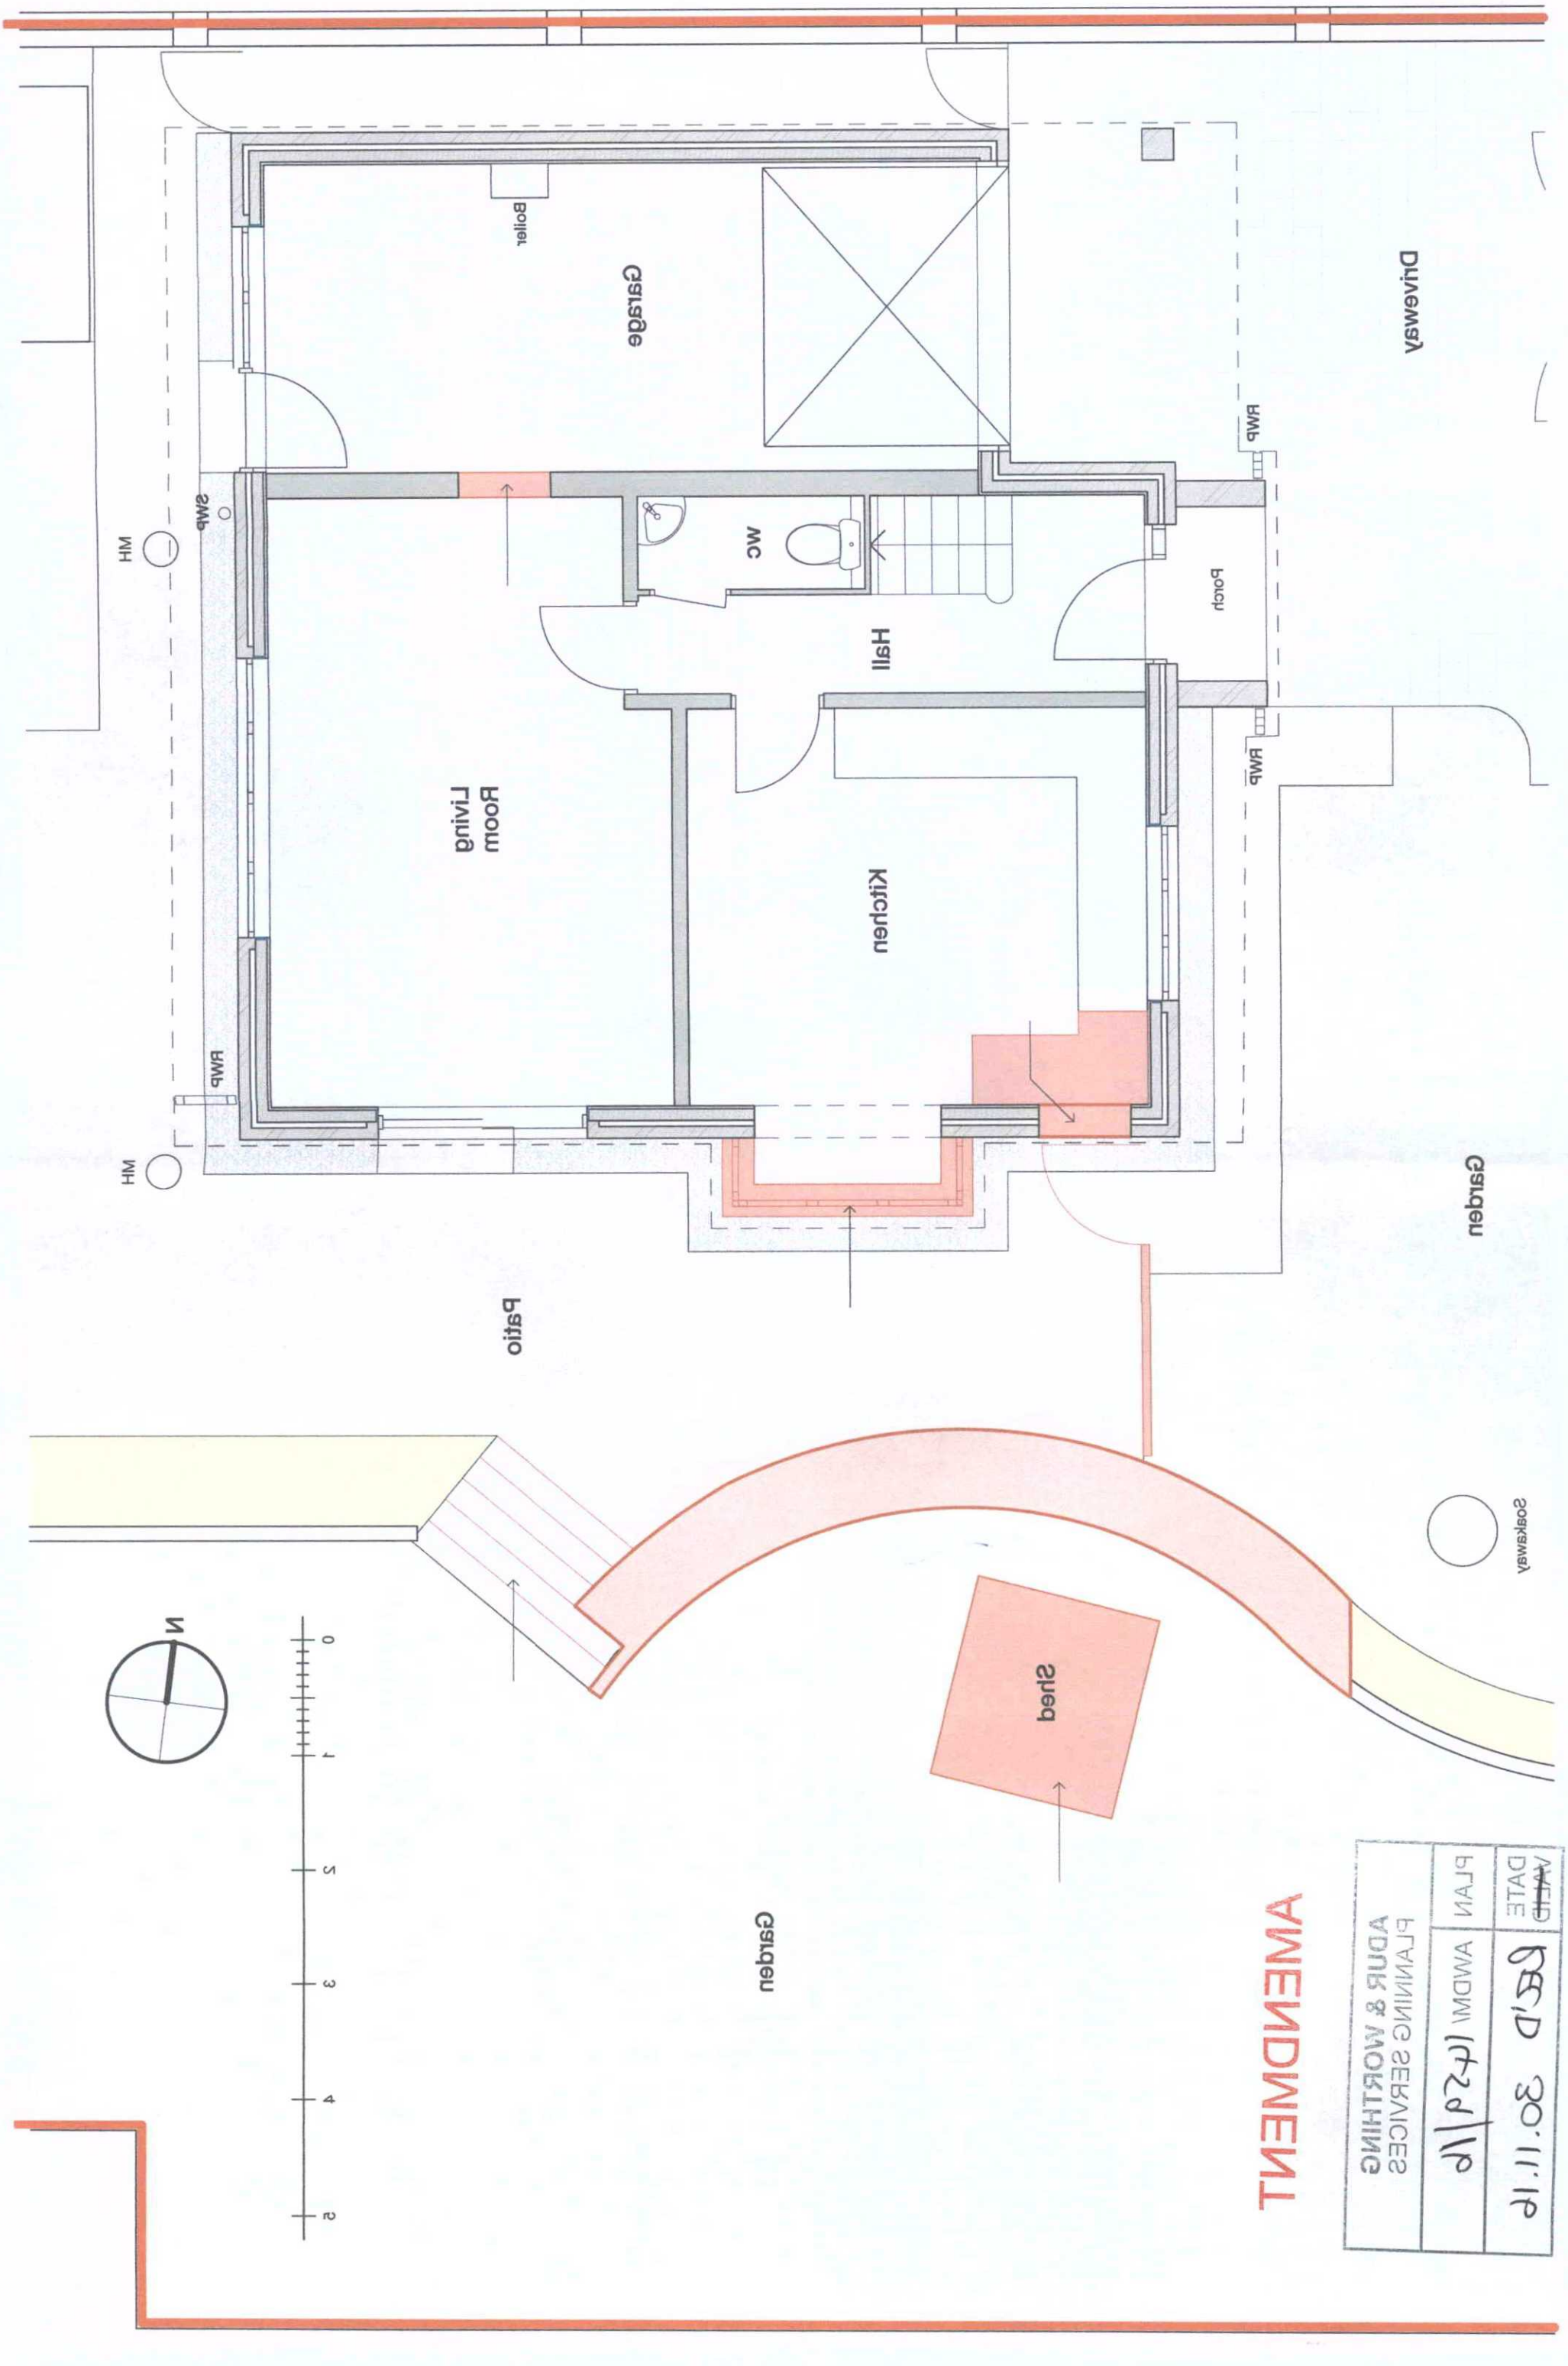

AMENDMENT

DATE	DRN
PLAN	AWM / 30.11.19

PLANNING SERVICES
ADUR & WORTHING