Proposed Basement Plan

1

Scale: 1:20

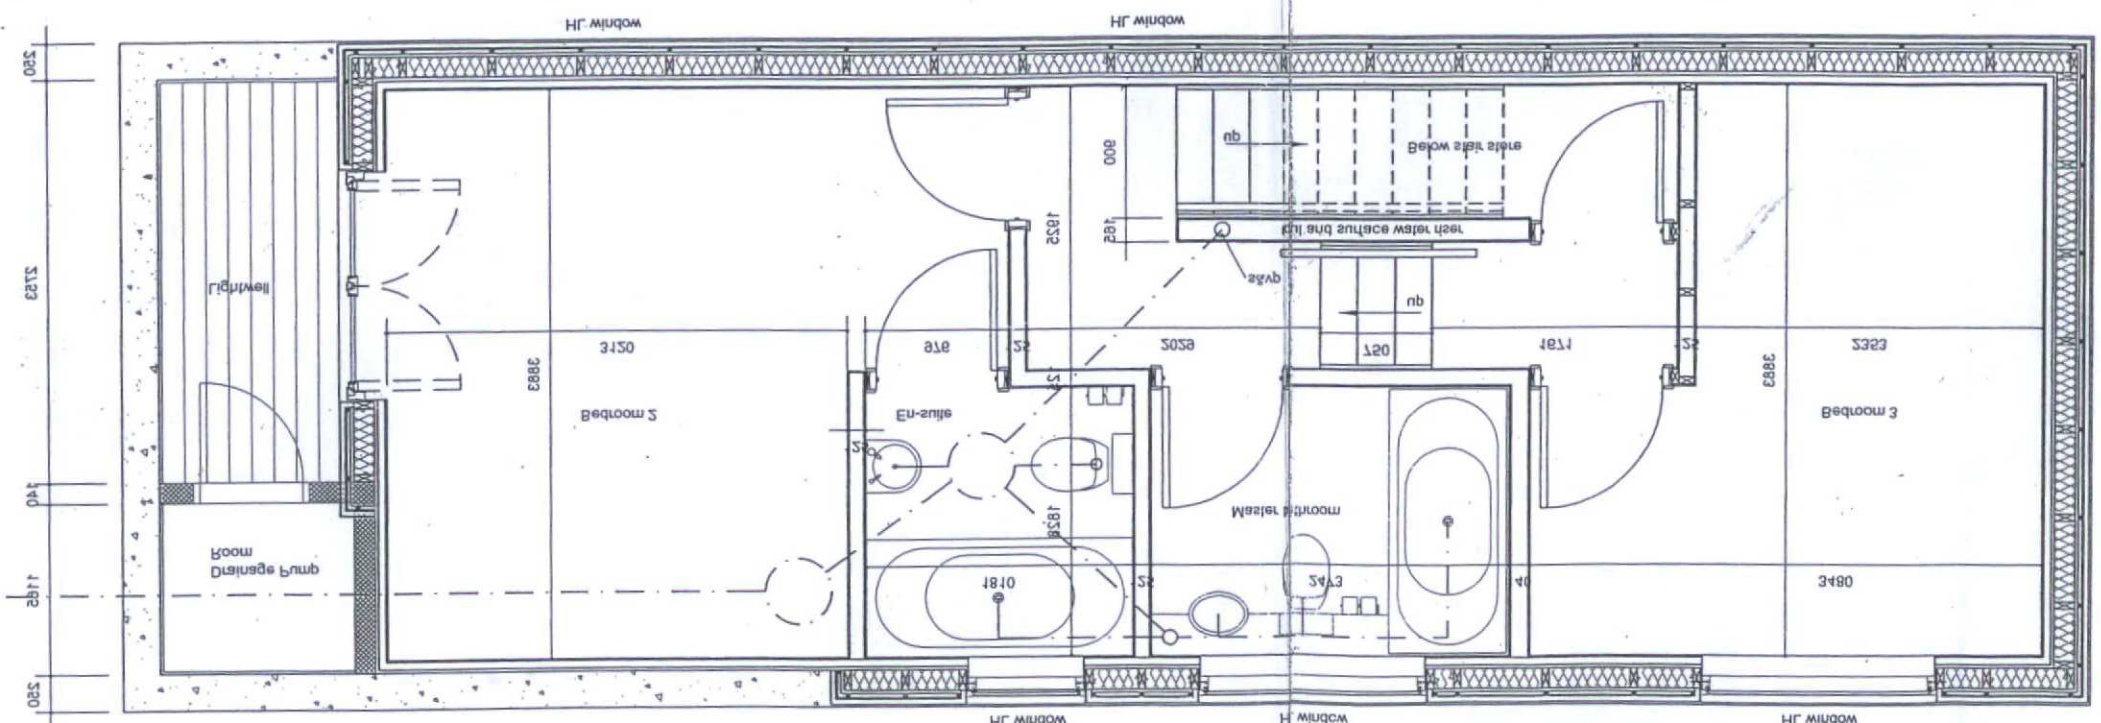

Main foul and surface water drainage at lowest level and run upward to weir inspection chamber at lowest level and run sewer invert level.

Drawn	Checked
TM. Ben Hanson	

Project Title
33 St Matthews Road, Worthing.

Drawing Title
Proposed Ground Floor

Date	Scale	Drawn
Dec.2009	1:20@A3	JRR

Drawing No.	Revision
0215051-P-002	A

Status
Planning

Revision	Date	Comment
A	16.12.09	High level window to bedroom 5 and to flat roof omitted. En-suite positions were reconfigured.

1. Dimensions and Levels
Figured dimensions are to be worked to in preference to scaled. Any enlargement or copies of O.S. maps etc. are to be checked to the satisfaction of the Architect. Dimensions should not be taken from existing construction or structure and the contractor is responsible for the accuracy of any setting out.

2. Copyright
Copyright to all designs and drawings is and shall remain the property of the Architect in accordance with the Copyright Act.

3. External Building & Services
Where shown, existing buildings and services are for indication only. The Contractor is responsible for verifying their location and condition.

4. Scope of Work
Demolish and remove all materials as necessary to carry out the proposed alterations and additions as shown on the drawings.















































BOROUGH OF WORTHING
DEPOSITED 22.5.10
TP. REF. NO. 0038/10
MB

WORTHING BOROUGH COUNCIL
CONSENT GRANTED
SUBJECT TO CONDITIONS
30 MAR 2010