and Registry
urrent title plan

Title number **WSX98003**
Ordnance Survey map reference **TQ1202SE**
Scale **1:1250**
Administrative area **WEST SUSSEX : WORTHING**

Crown Copyright. Produced by Land Registry. Reproduction in whole or in part is prohibited without the prior written permission of Ordnance Survey. Licence Number 100026316.

T.P. OFFICE COPY

BOROUGH OF WORTHING
DEPOSITED 16.4.10
TP REF No.
WB/ 10 10282/CLP

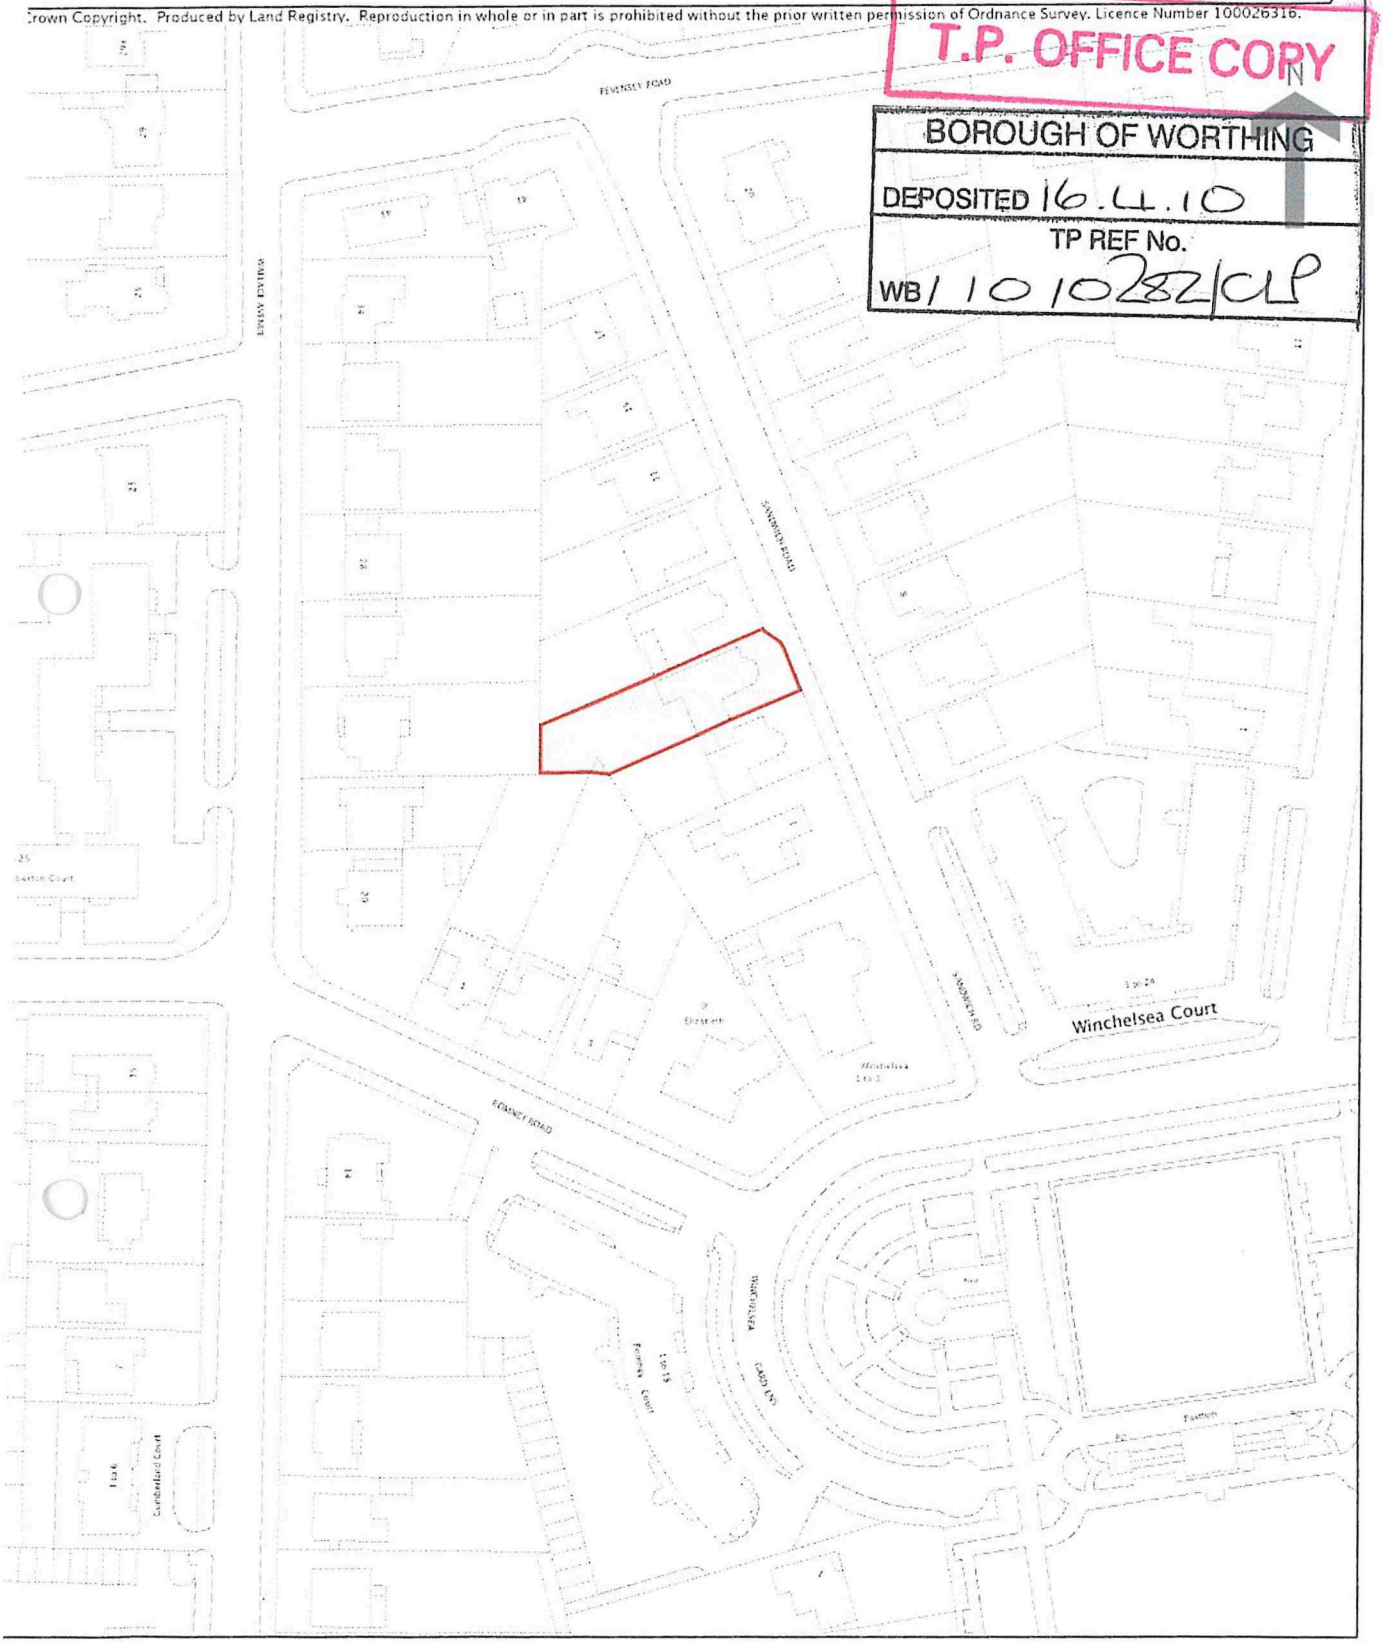

Worthing Borough Council

- 9 JUN 2010

copy of the title plan on 15 APR 2010 at 15:40:12. This copy does not take account of any application made after that time even

Certificate Of Lawfulness
Refused

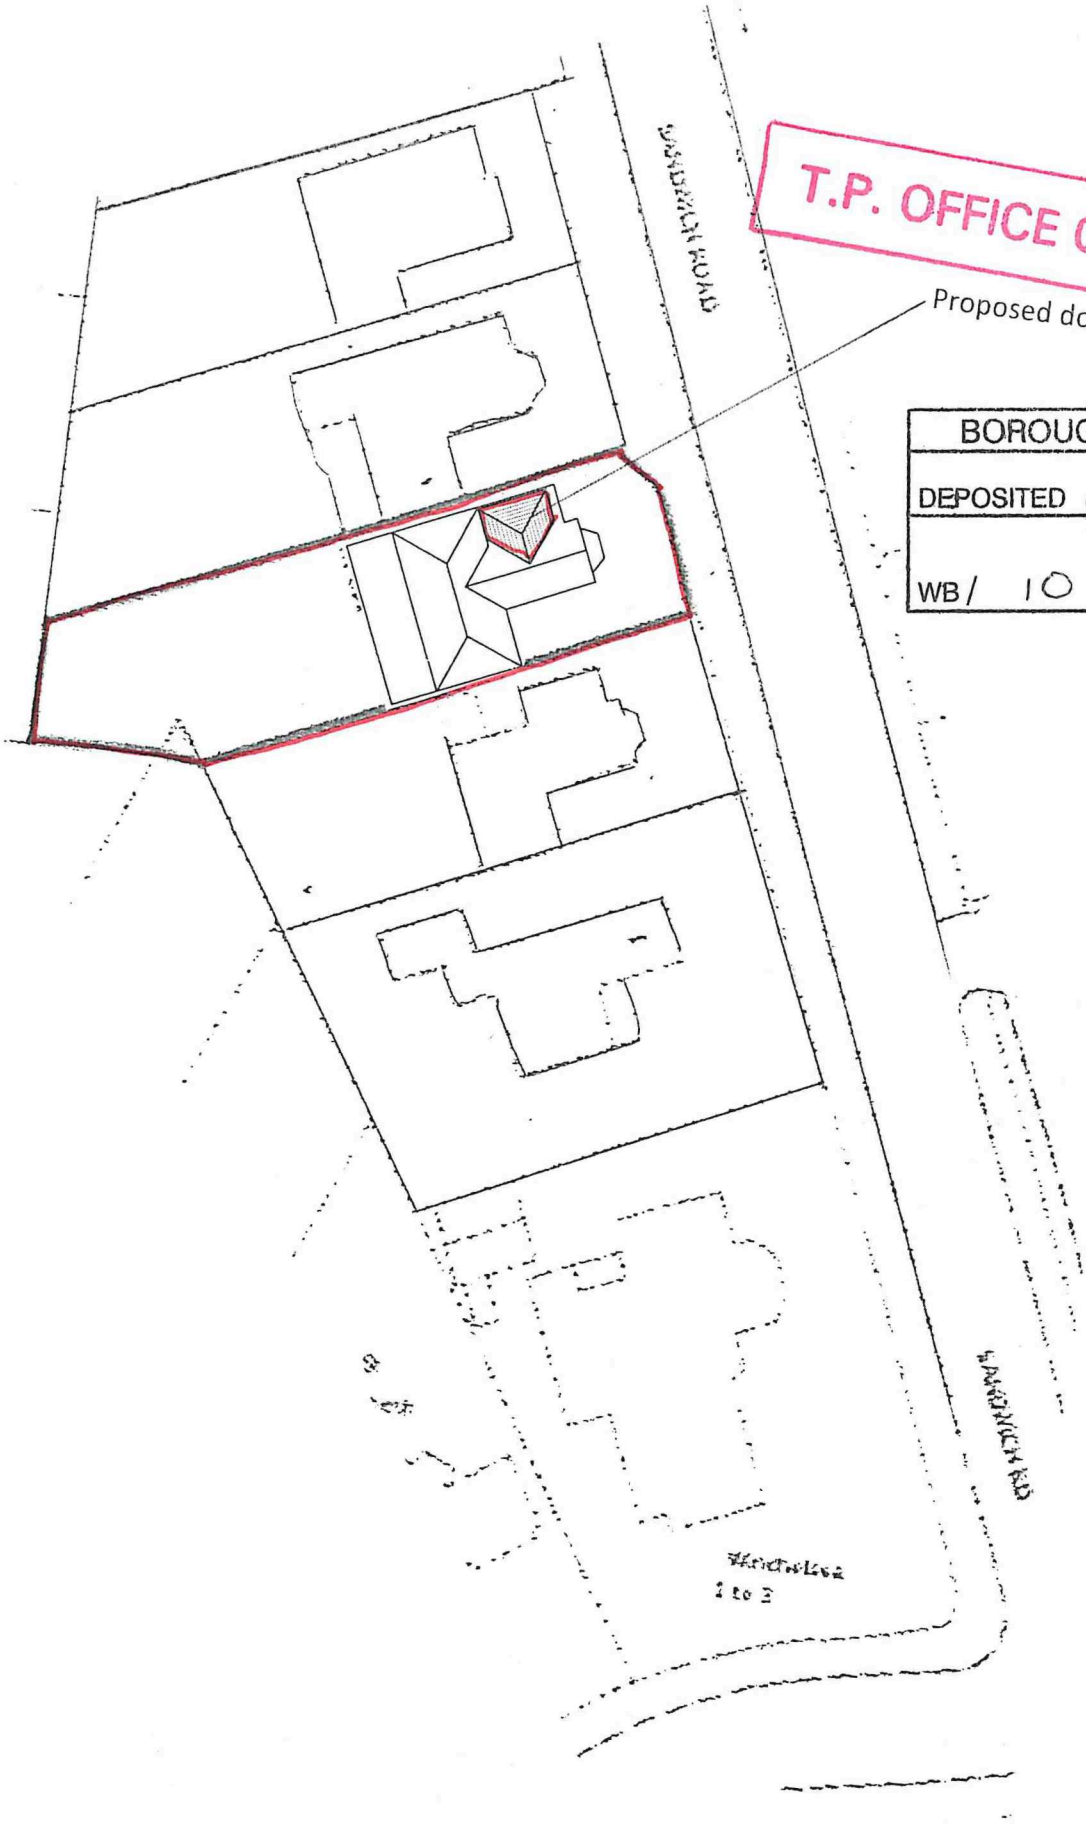

T.P. OFFICE COPY

BOROUGH OF WORTHING
DEPOSITED 16.4.10
TP REF No.
WB/ 1010282/CLP

Block Plan : Scale 1:500

Worthing Borough Council
- 9 JUN 2010
Certificate Of Lawfulness
Refused