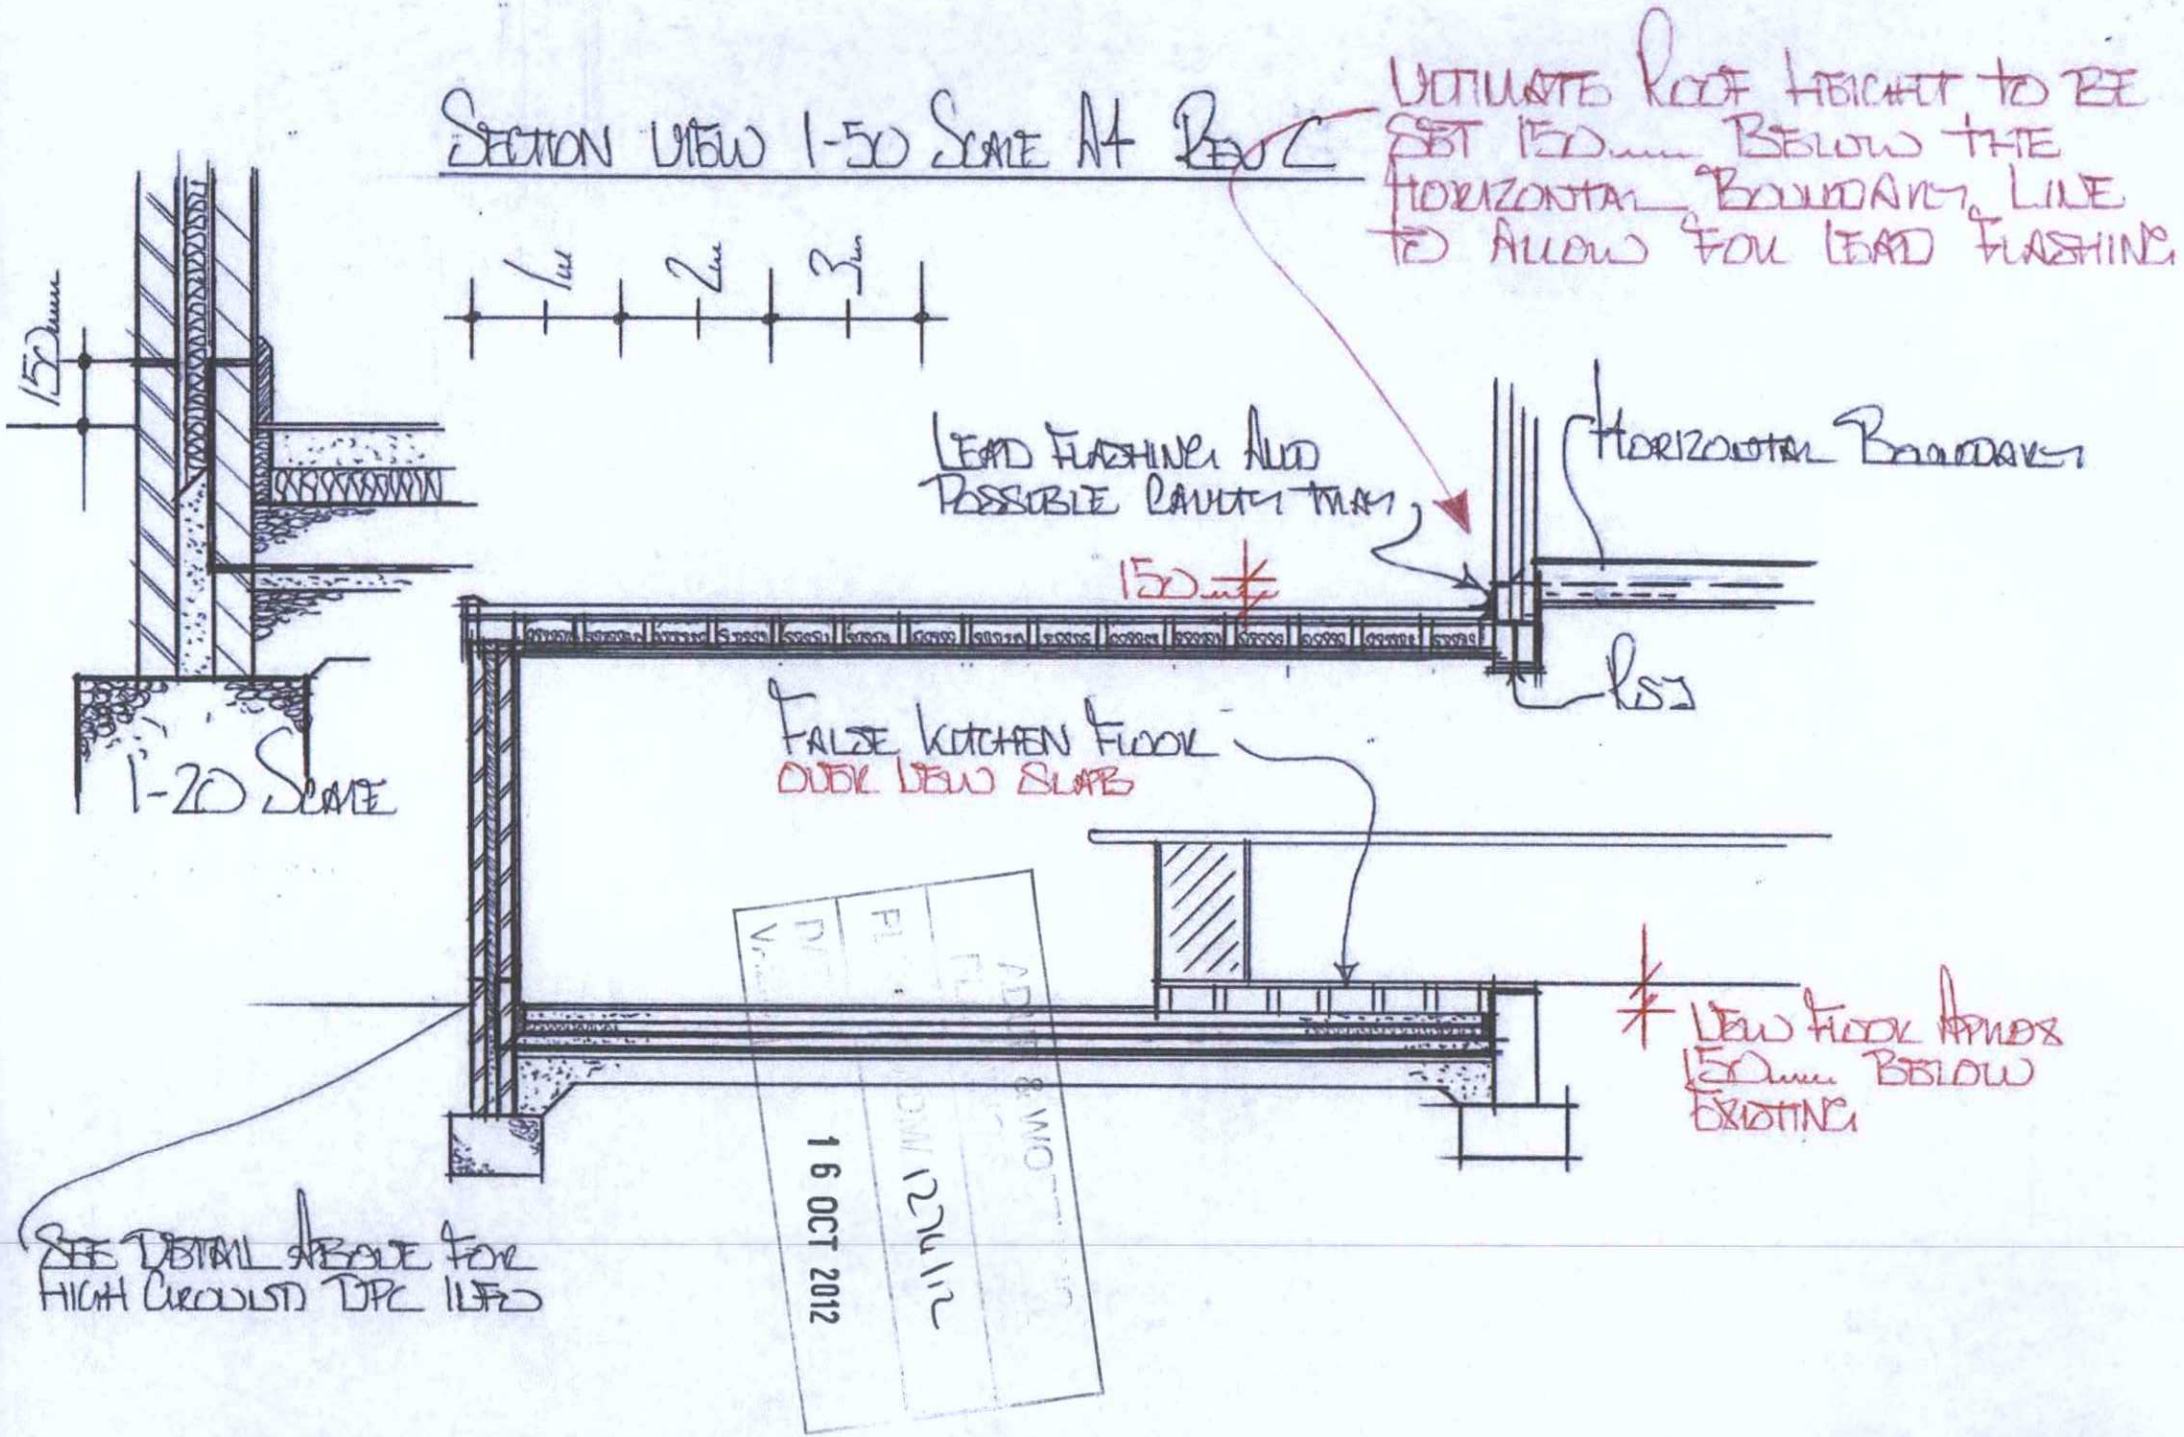

SECTION VIEW 1-50 SCALE A4 REV C
ULTIMATE ROOF HEIGHT TO BE SET 150mm BELOW THE HORIZONTAL BOUNDARY LINE TO ALLOW FOR LEAD FLASHING
1m
2m
3m
150mm
LEAD FLASHING AND POSSIBLE CAVITY TRAY
HORIZONTAL BOUNDARY
150mm
RSJ
1-20 SCALE
FALSE KITCHEN FLOOR
DUDL VIEW SLABS
VIEW FLOOR APPROX 150mm BELOW EXISTING
SEE DETAIL ABOVE FOR HIGH CIRCULATED DPC LEVEL
16 OCT 2012