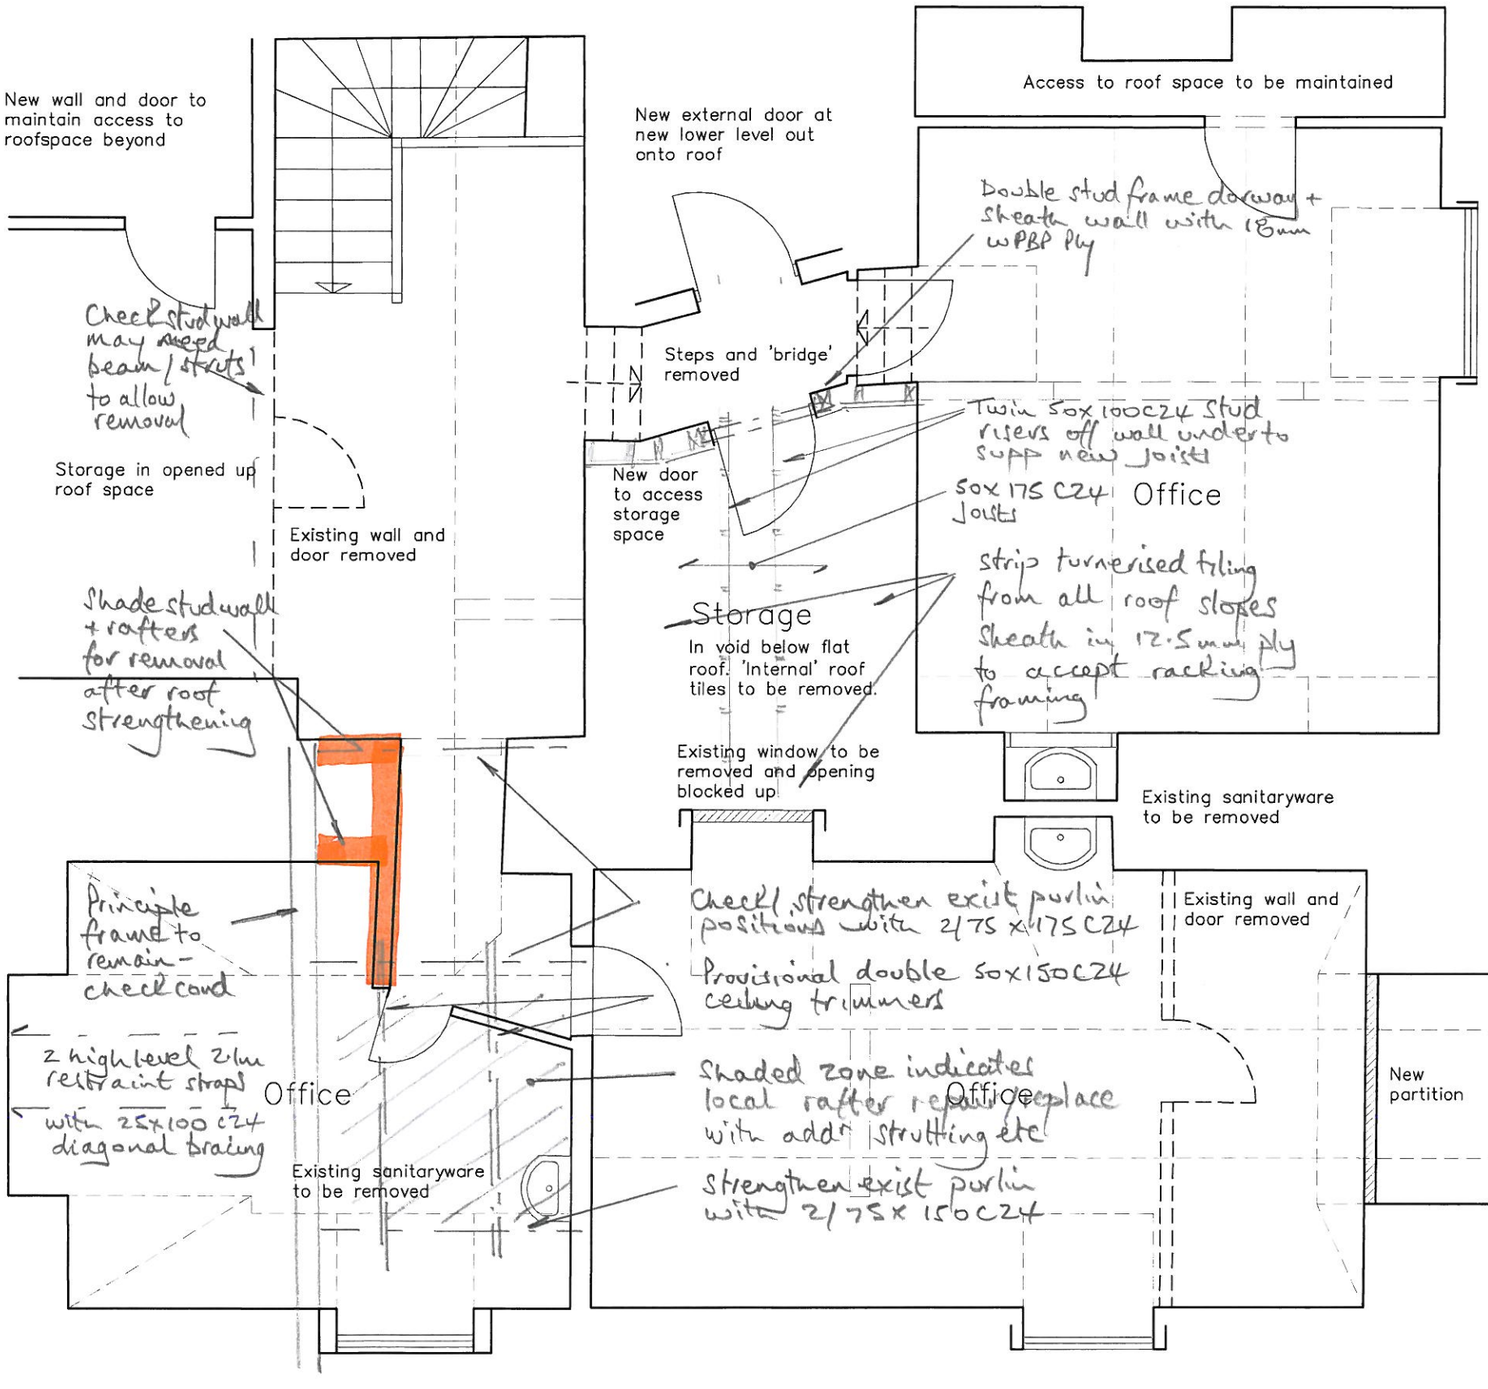

- Check floor joists generally for condition / suitability for 'light' general office use or 'light' storage as appropriate

HOVE OFFICE 01273 223900
www.hop.uk.com

HOP

Job: Shoreham College

Title: Attic refurbishment - prelim structural details

Extract from Dwg.No: MB drg 4094 - AD10

By: JFS

Date: Sept 11

No. 10795 /04/SK20