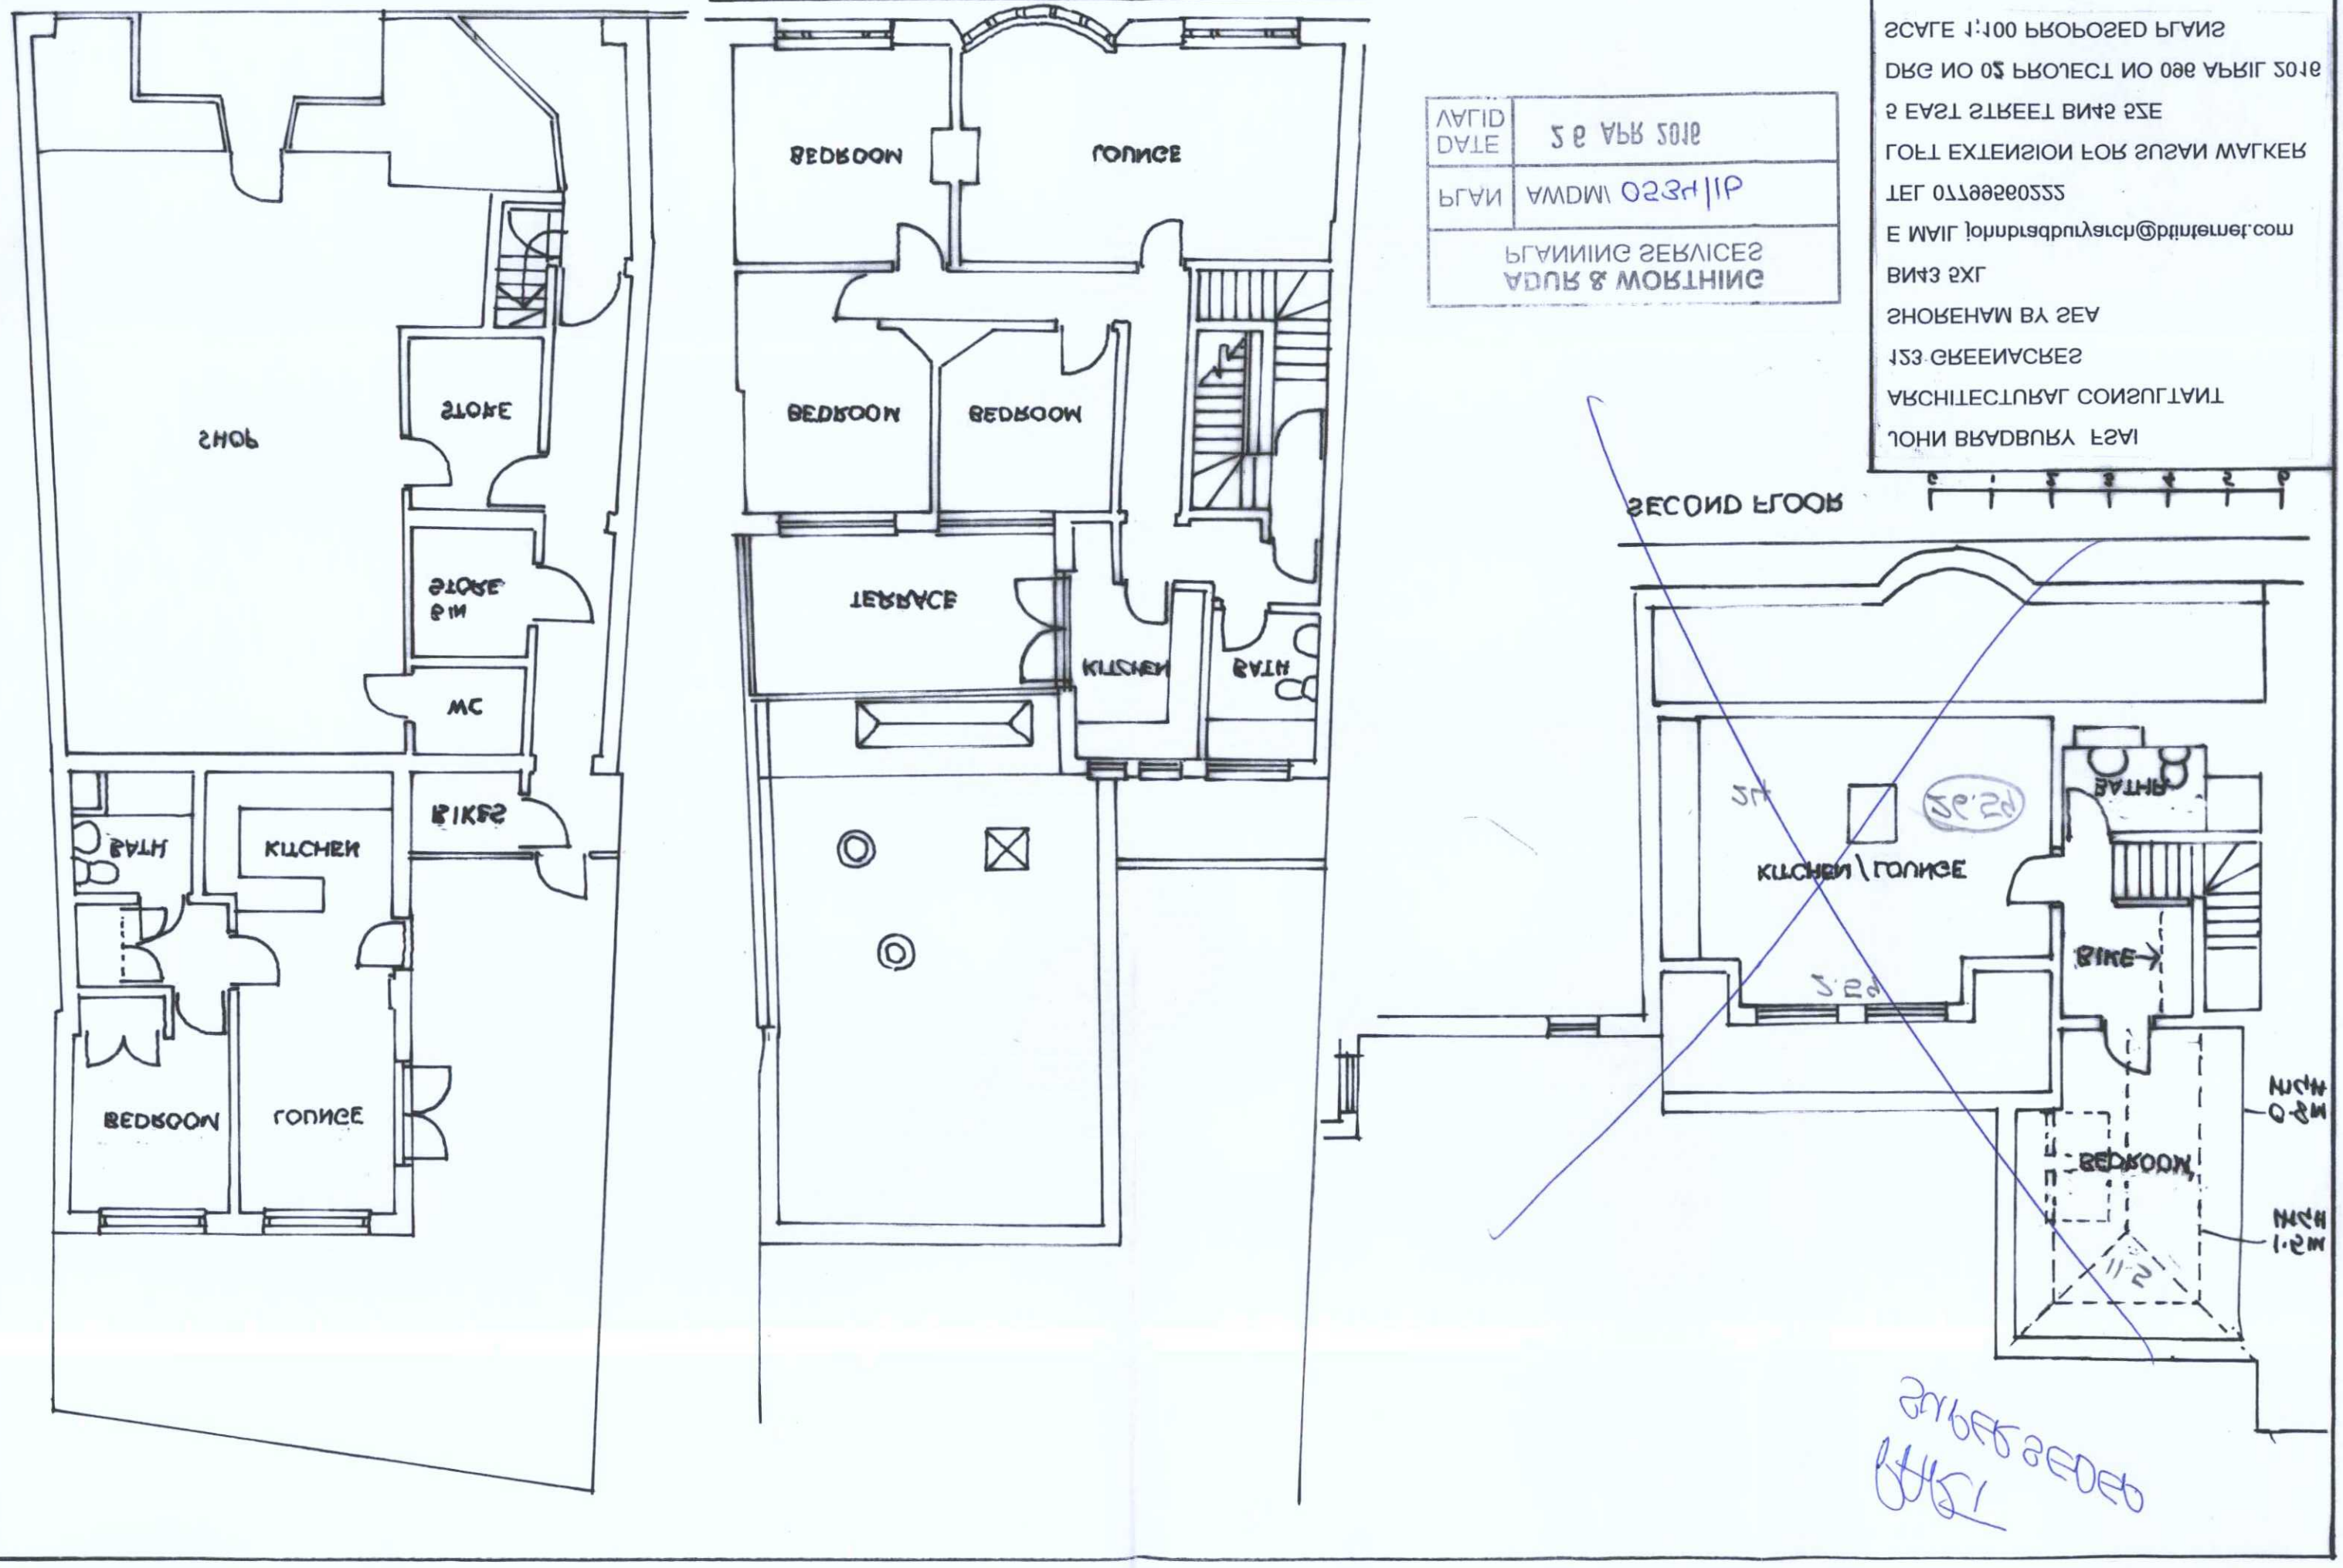
GROUND FLOOR
SHOP
STORE
STORE
WC
BIKES
BATH
KITCHEN
BEDROOM
LOUNGE
FIRST FLOOR
BEDROOM
LOUNGE
BEDROOM
BEDROOM
TERRACE
KITCHEN
BATH
SECOND FLOOR
KITCHEN \ LOUNGE
BATH
BIKE
BEDROOM
PLANNING SERVICES
ADUR & WORTHING
PLAN
AWDM/ 0534/19
DATE
VALID
2 6 APR 2016
JOHN BRADBURY FSAI
ARCHITECTURAL CONSULTANT
123 GREENACRES
SHOREHAM BY SEA
BN43 5XL
E MAIL johnbradburyarch@btinternet.com
TEL 07799560222
LOFT EXTENSION FOR SUSAN WALKER
5 EAST STREET BN45 5ZE
DRG NO 02 PROJECT NO 096 APRIL 2016
SCALE 1:100 PROPOSED PLANS