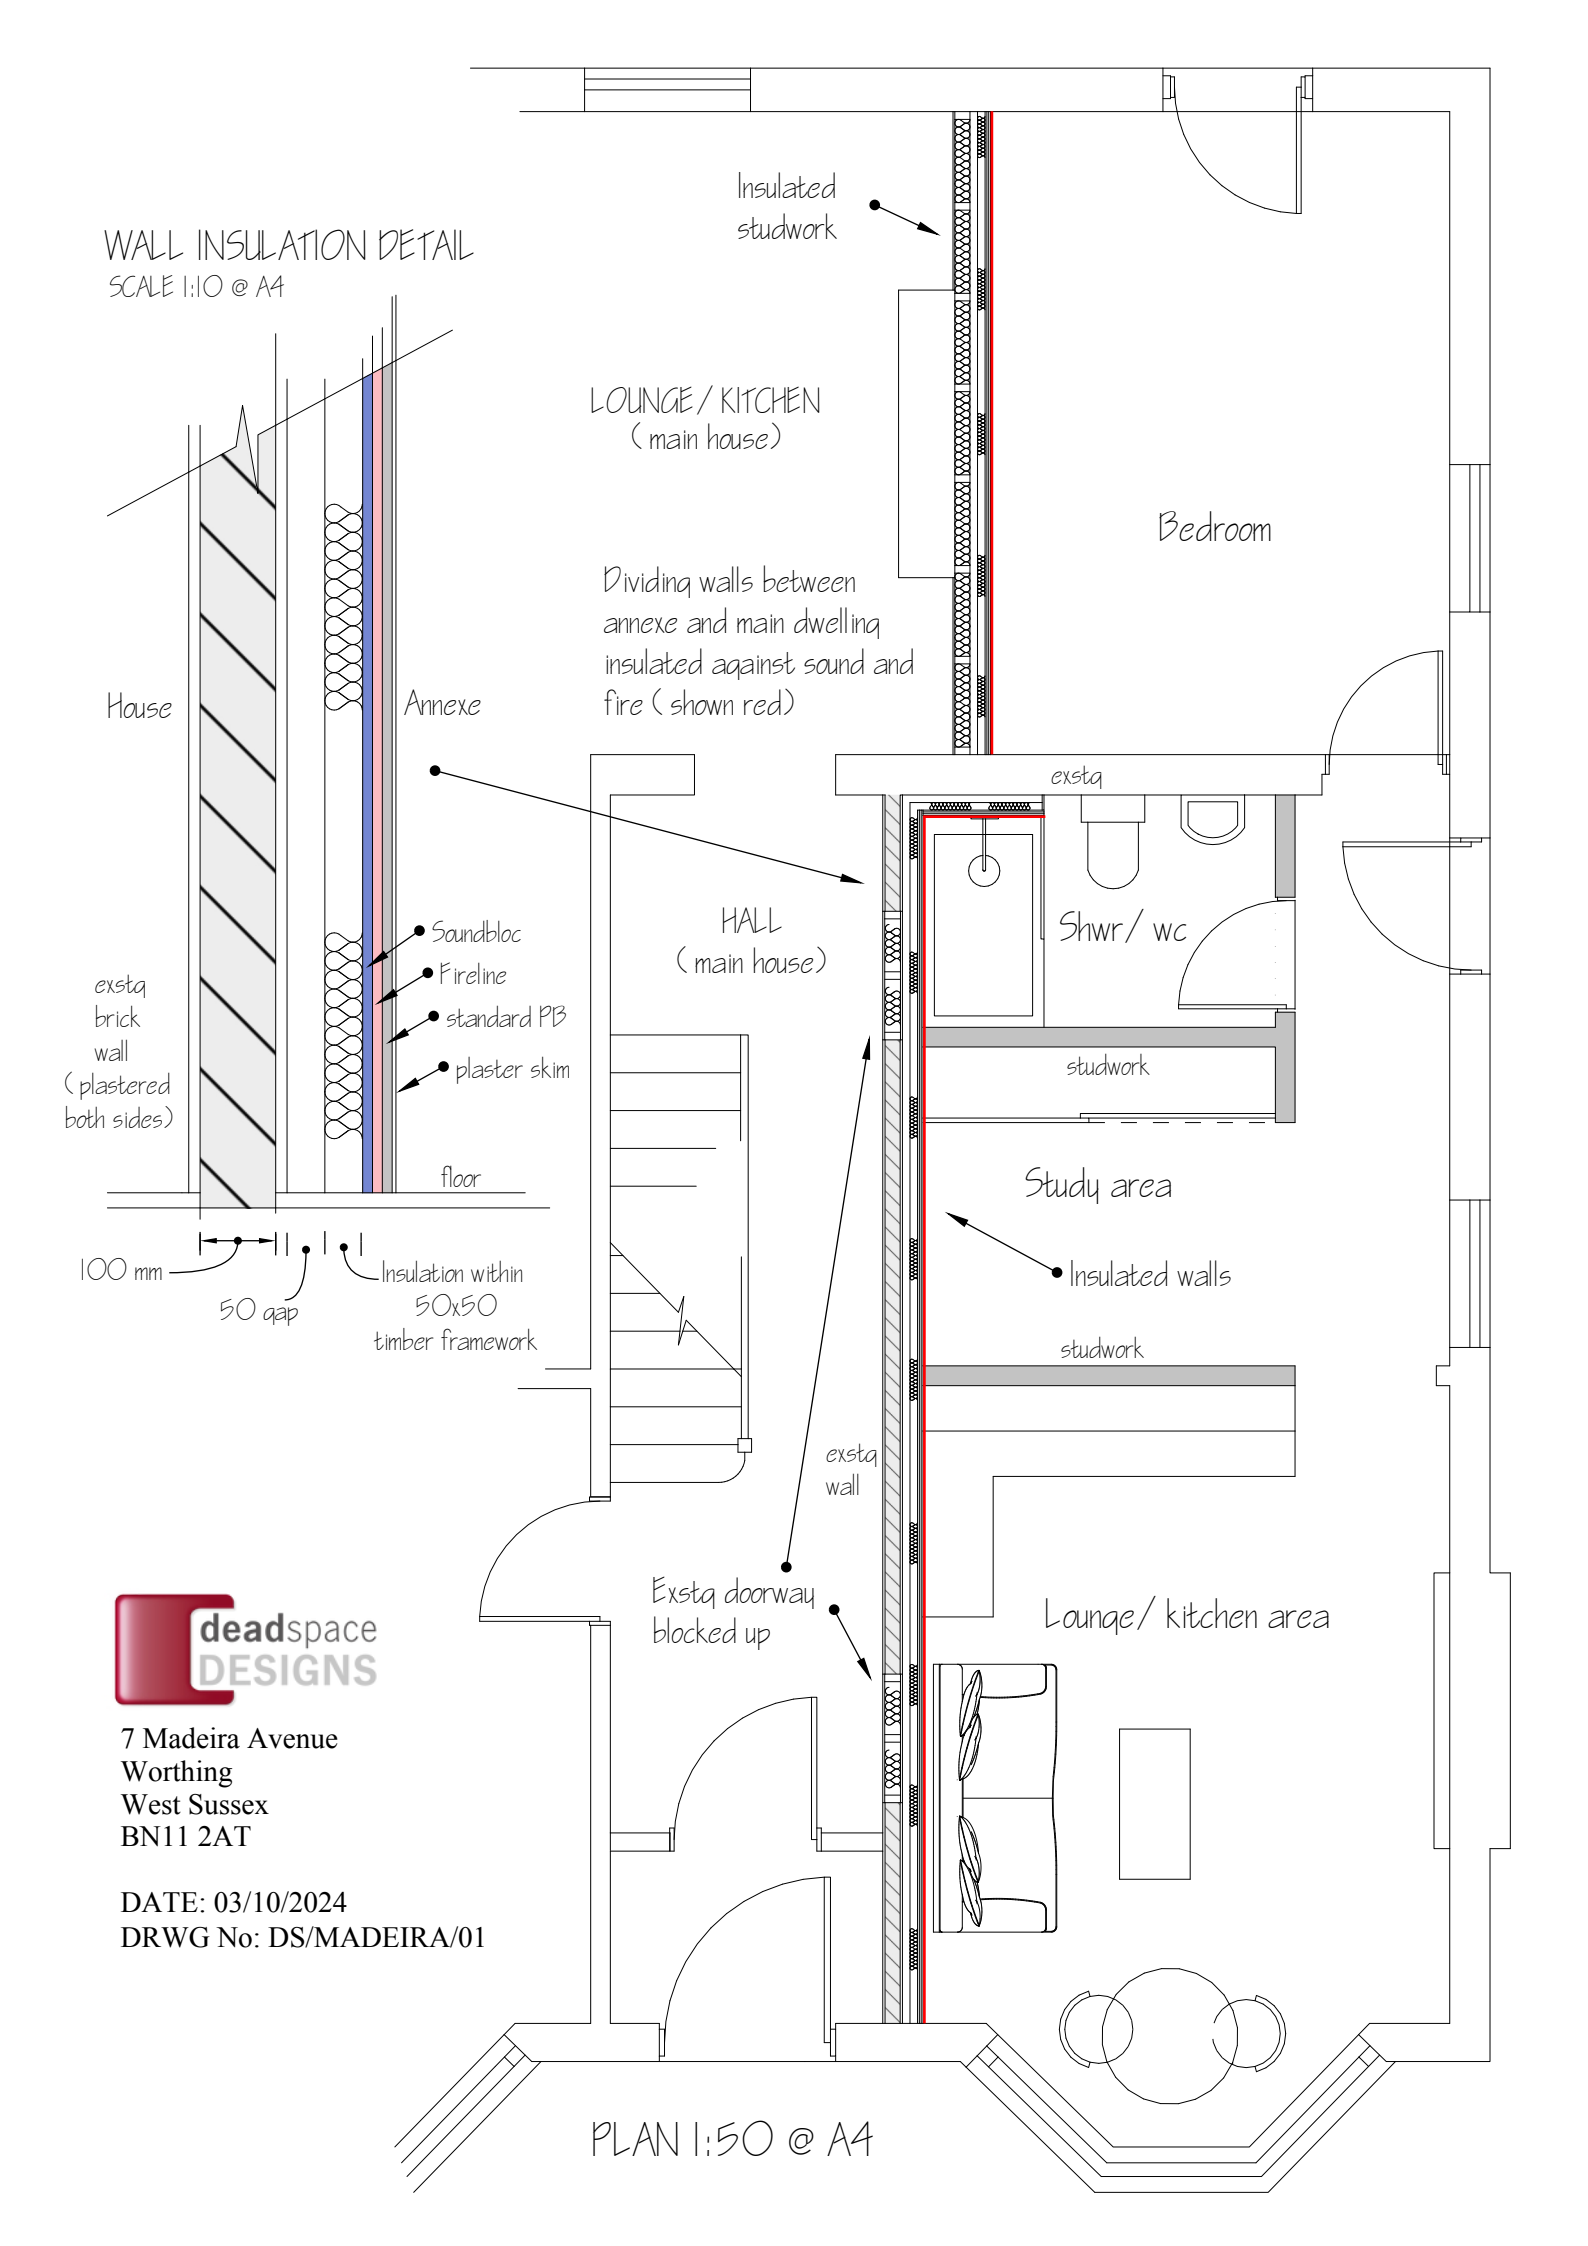


deadspace DESIGNS

7 Madeira Avenue
Worthing
West Sussex
BN11 2AT

DATE: 03/10/2024
DRWG No: DS/MADEIRA/01