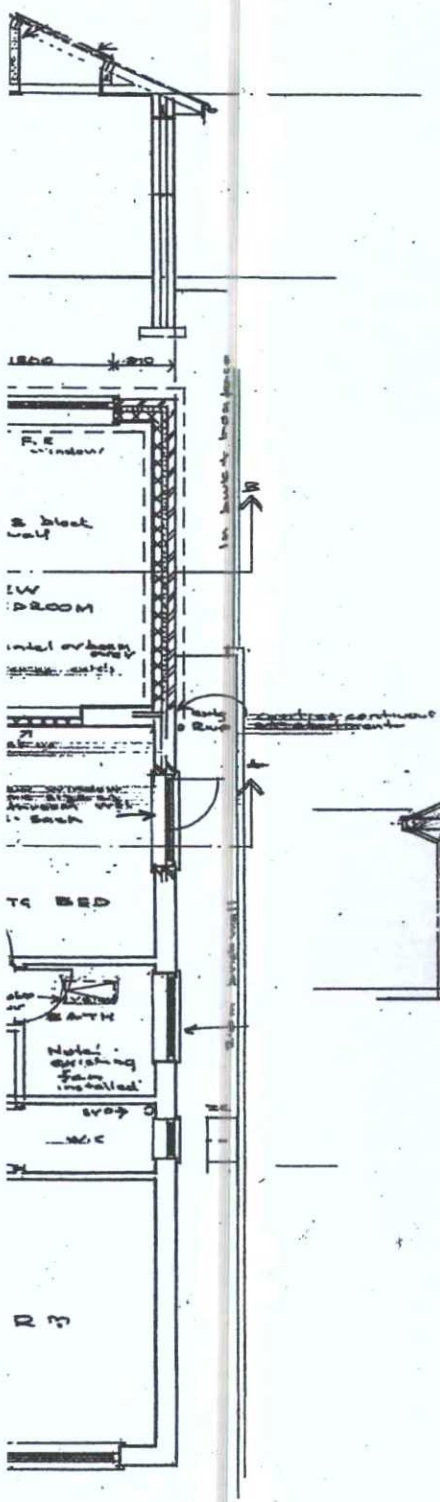

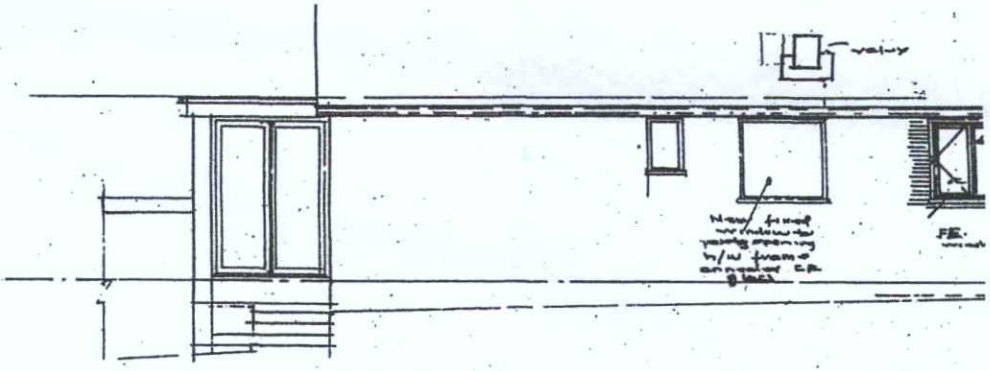

SIDE ELEVATION (e)



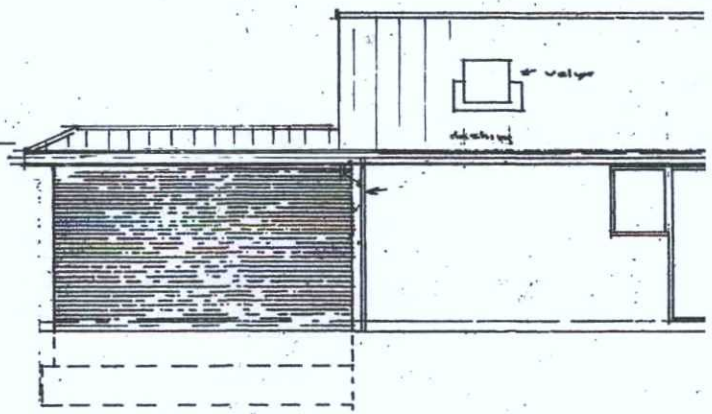

SIDE ELEVATION

ADUR & WORTHING PLANNING SERVICES	
PLAN	AWDM/ 1060/13
DATE VALID	12 SEP 2013