AS IS



FIRST FLOOR GROSS AREA = 3,180 SQ FT

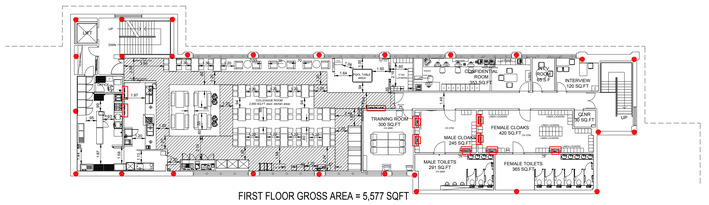

FIRST FLOOR GROSS AREA = 5,577 SQFT

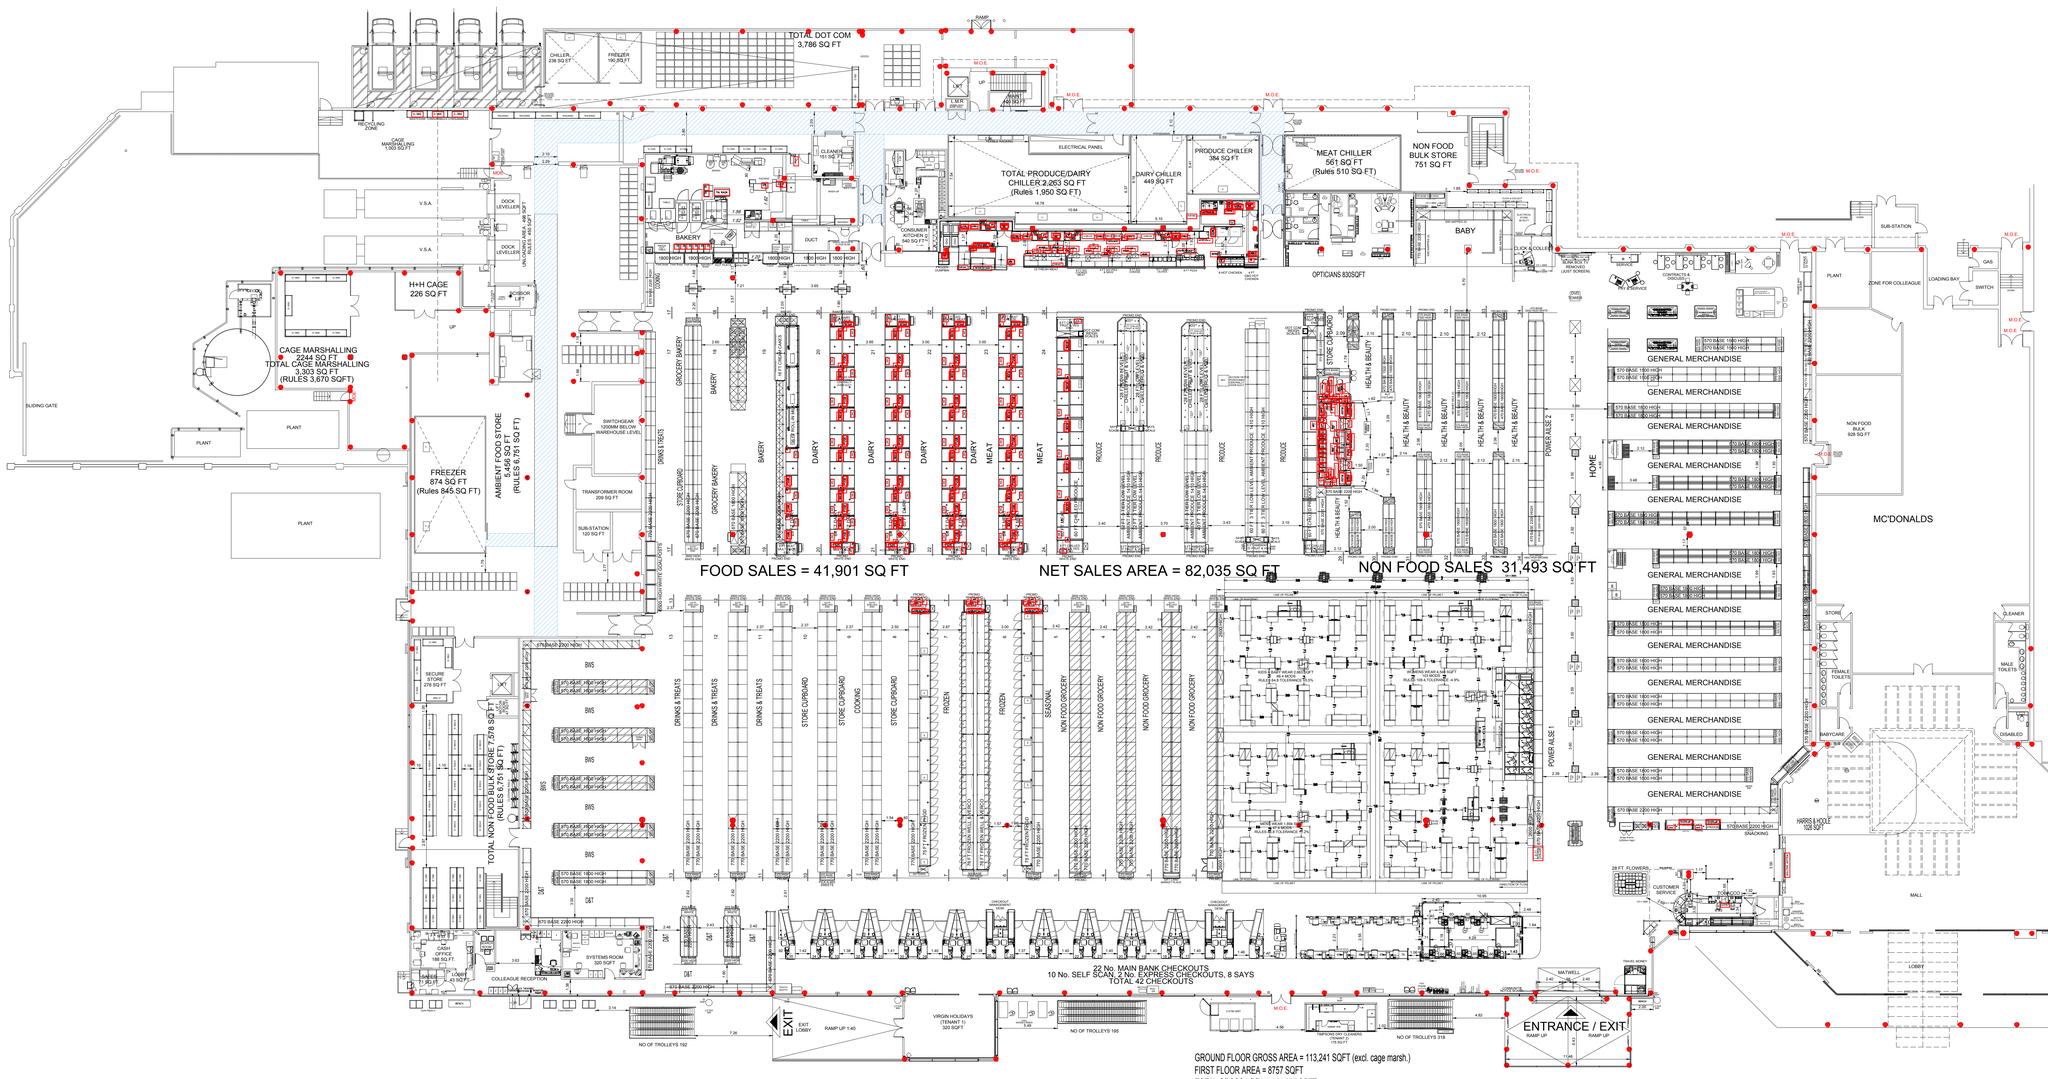

GROUND FLOOR GROSS AREA = 113,241 SQFT (excl. cage marsh.)
FIRST FLOOR AREA = 8757 SQFT
TOTAL GROSS AREA = 121,997 SQFT

REV.	DATE	AMENDMENTS

PROJECT
3178 SHOREHAM EXTRA
F83.4 (41.9 / 31.5)

DESCRIPTION
EXISTING RETAIL LAYOUT

DRAWING NO 3178gag##

PHASE 3 ISSUE ##

SYSTEM ID 3178rg## 3178bg##

SCALE 1:200@A0 DATE 25.07.2018

UK PLANNING MANAGER INNIS MARTIN

BENGALURU PLANNER SRUTHI.K

TESCO

RETAIL PLANNING & DESIGN IMPLEMENTATION

TESCO STORES LIMITED
STORE PLANNING DEPARTMENT
PROPERTY SERVICES
HIGHWOODS BUILDING, KESTREL WAY, HERTFORDSHIRE,
WELWYN GARDEN CITY, HERTFORDSHIRE, AL7 1GB UK
TELEPHONE : 01707 395150

THE COPYRIGHT AND ALL OTHER RIGHTS IN AND RELATING TO THIS PUBLICATION BELONG TO AND ARE THE SOLE PROPERTY OF TESCO STORES LIMITED. PUBLICATION MAY BE REPRODUCED OR TRANSMITTED IN ANY FORM OR BY ANY ELECTRONIC OR MECHANICAL MEANS INCLUDING PHOTOCOPYING AND RECORDING OR FROM ANY RETRIEVAL SYSTEM WITHOUT THE PRIOR WRITTEN LICENCE FROM THE OWNER
© 1997 TESCO STORES LIMITED