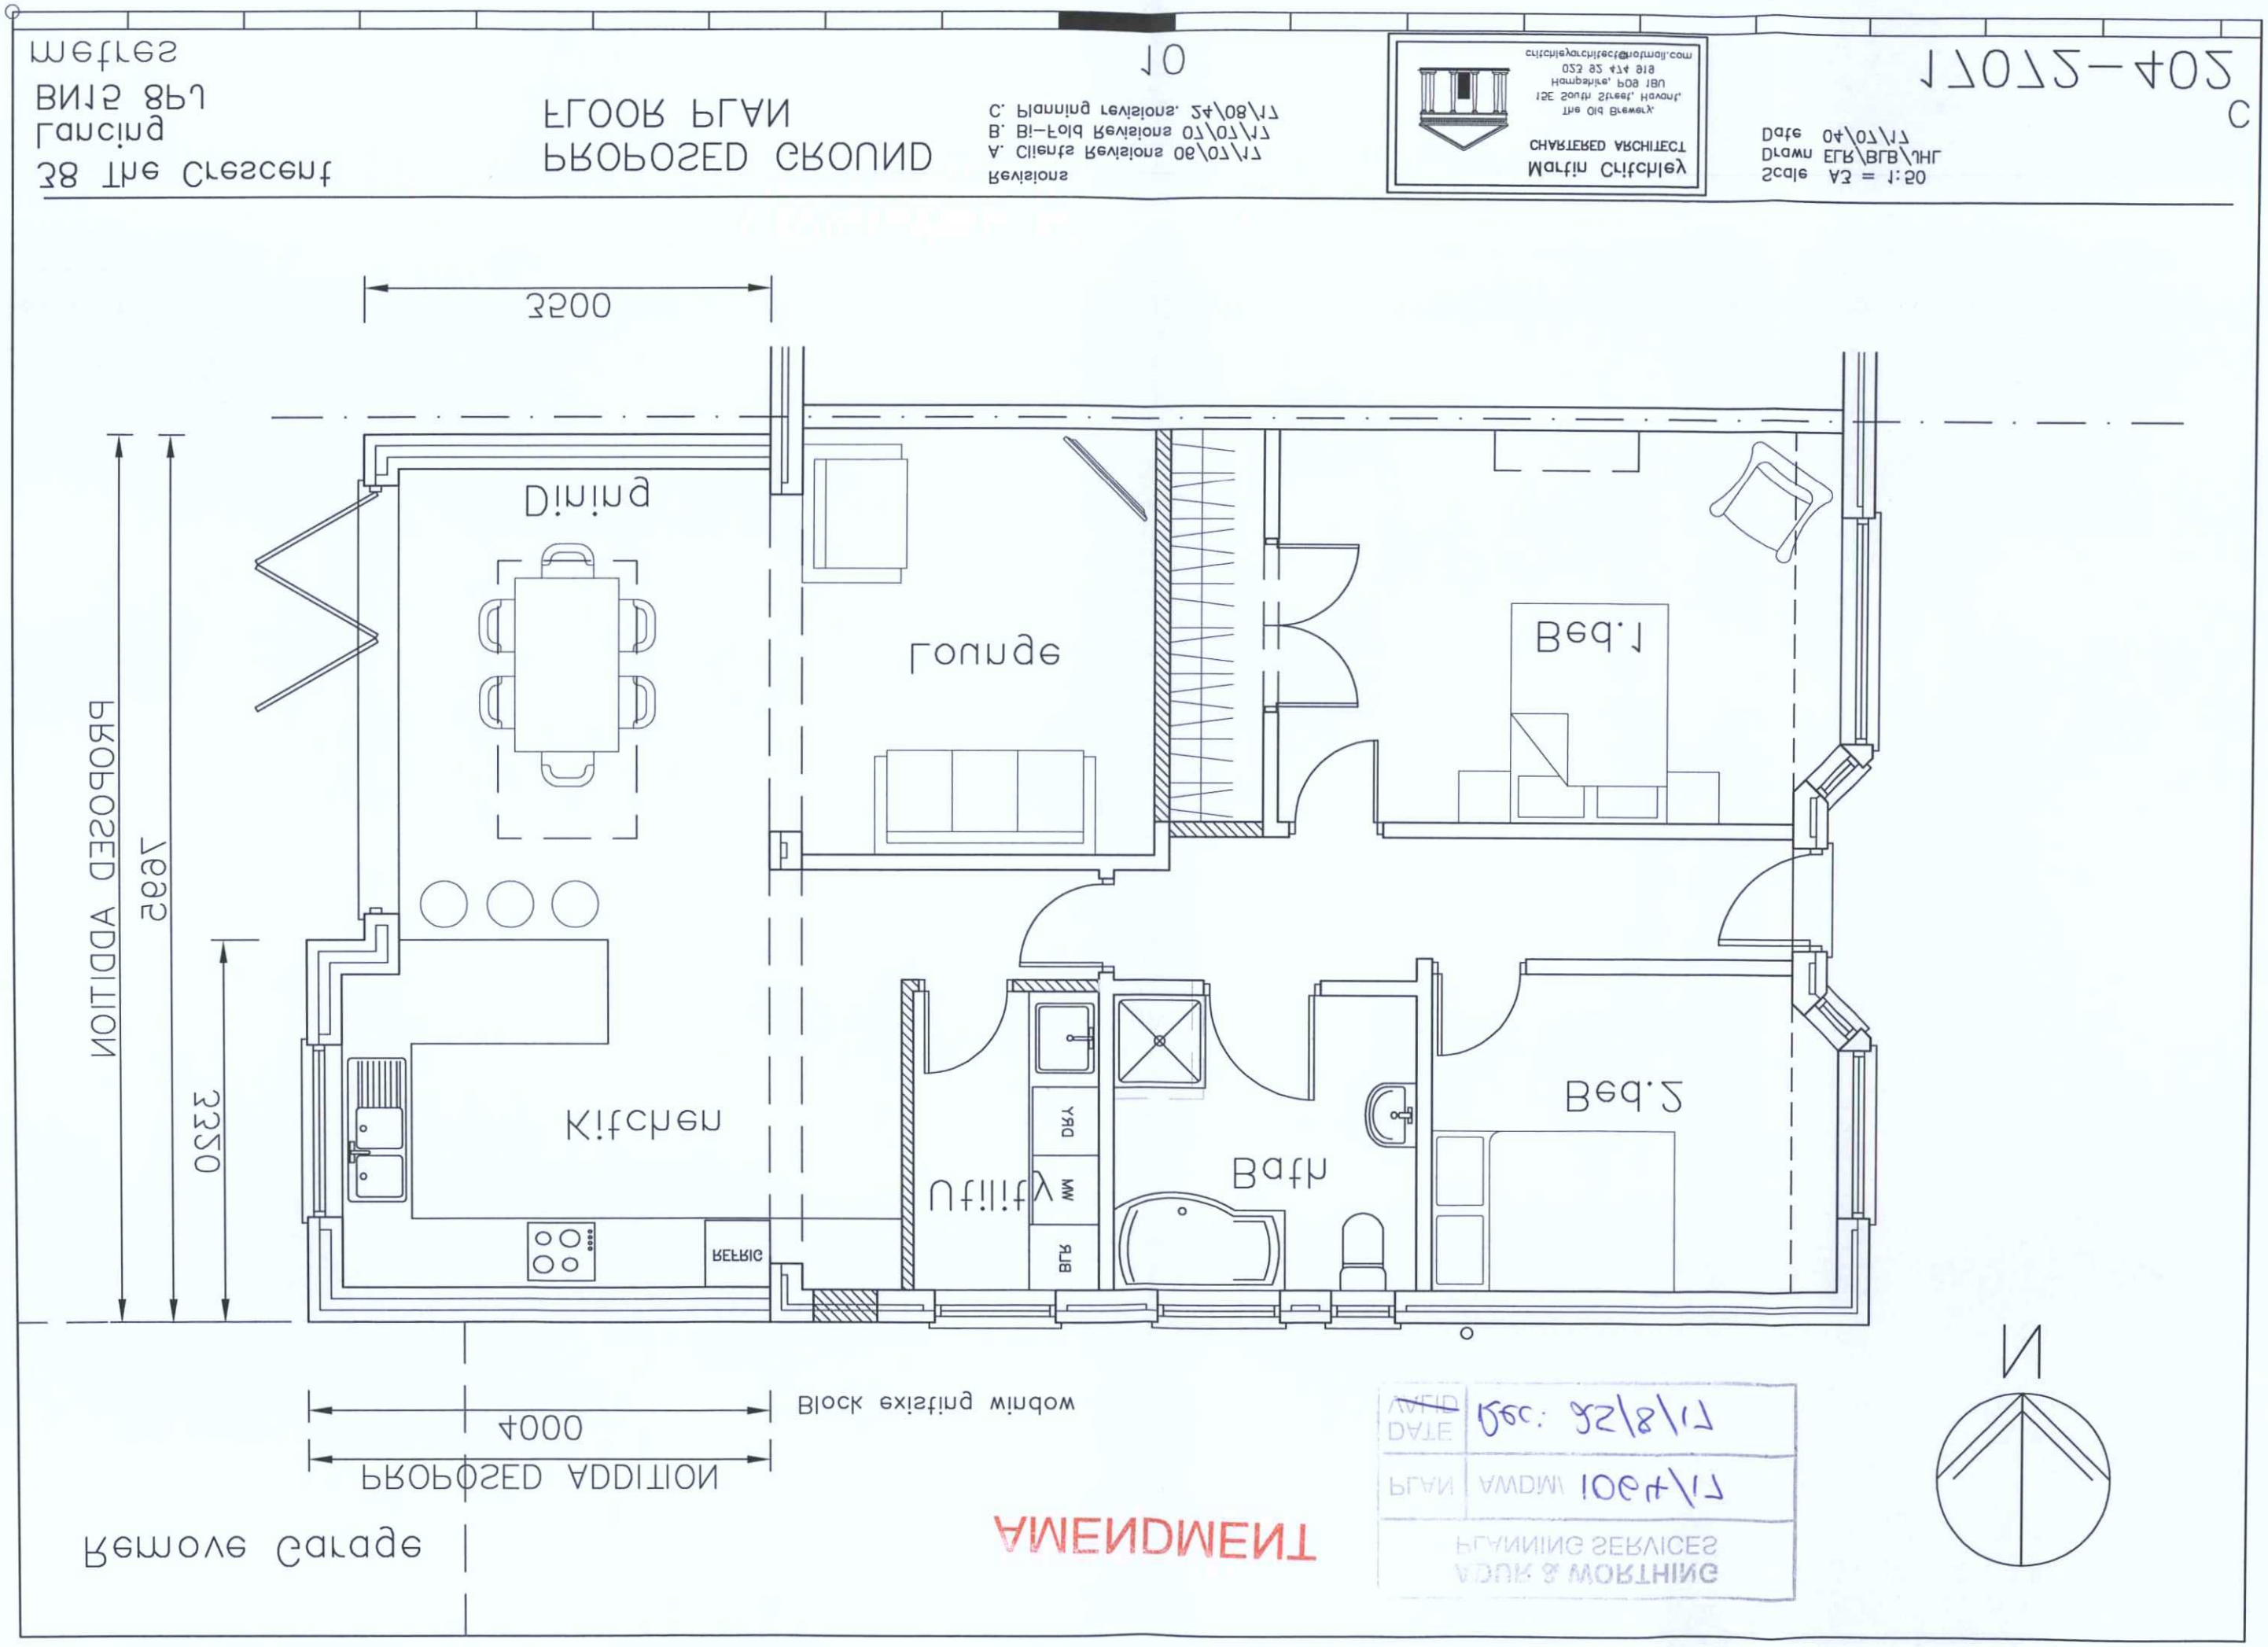

Lancing
BN15 8PJ
38 The Crescent
FLOOR PLAN
PROPOSED GROUND
Revisions
A. Clients Revisions 06/07/17
B. Bi-Fold Revisions 07/07/17
C. Planning revisions. 24/08/17
Martin Critchley
CHARTERED ARCHITECT
The Old Brewery,
153 South Street, Havant,
Hampshire, PO9 1BU
023 92 474 918
critchleyarchitect@hotmail.com
Scale A3 = 1:50
Drawn ELR/BLB/JHL
Date 04/07/17
17072-402
C
3500
Dining
Lounge
Bed.1
Kitchen
Utility
Bath
Bed.2
REFRIG
DRY
WM
BLR
PROPOSED ADDITION
7695
3320
4000
PROPOSED ADDITION
Block existing window
Remove Garage
AMENDMENT
DATE
Dec: 22/8/17
PLAN
AWDM 10/4/17
PLANNING SERVICES
ADUR & WORTHING
N