
Georgian/Leaded Layout

Customer Details
ADUR HOME IMPROVEMENTS LTD

Quote No: 111322
Ref: WHITEHEAD


Load Code: SUS
Window No: 1 of 9
Location: LOUNGE

System: MAIN24
Group: Sculptured Casements - White
Spec No: E=A Rated Frames & Glass Loose
Drainage: Base

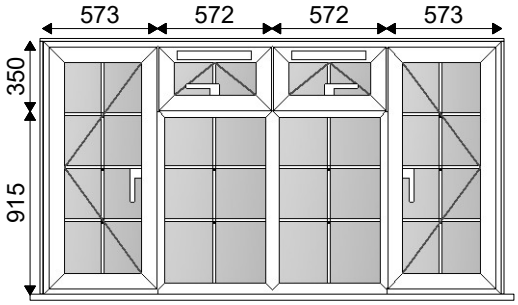

Basic Frame Size: 2290w x 1265h

1 - 2320w x 1310h inc. 30h Cill
Viewed Outside

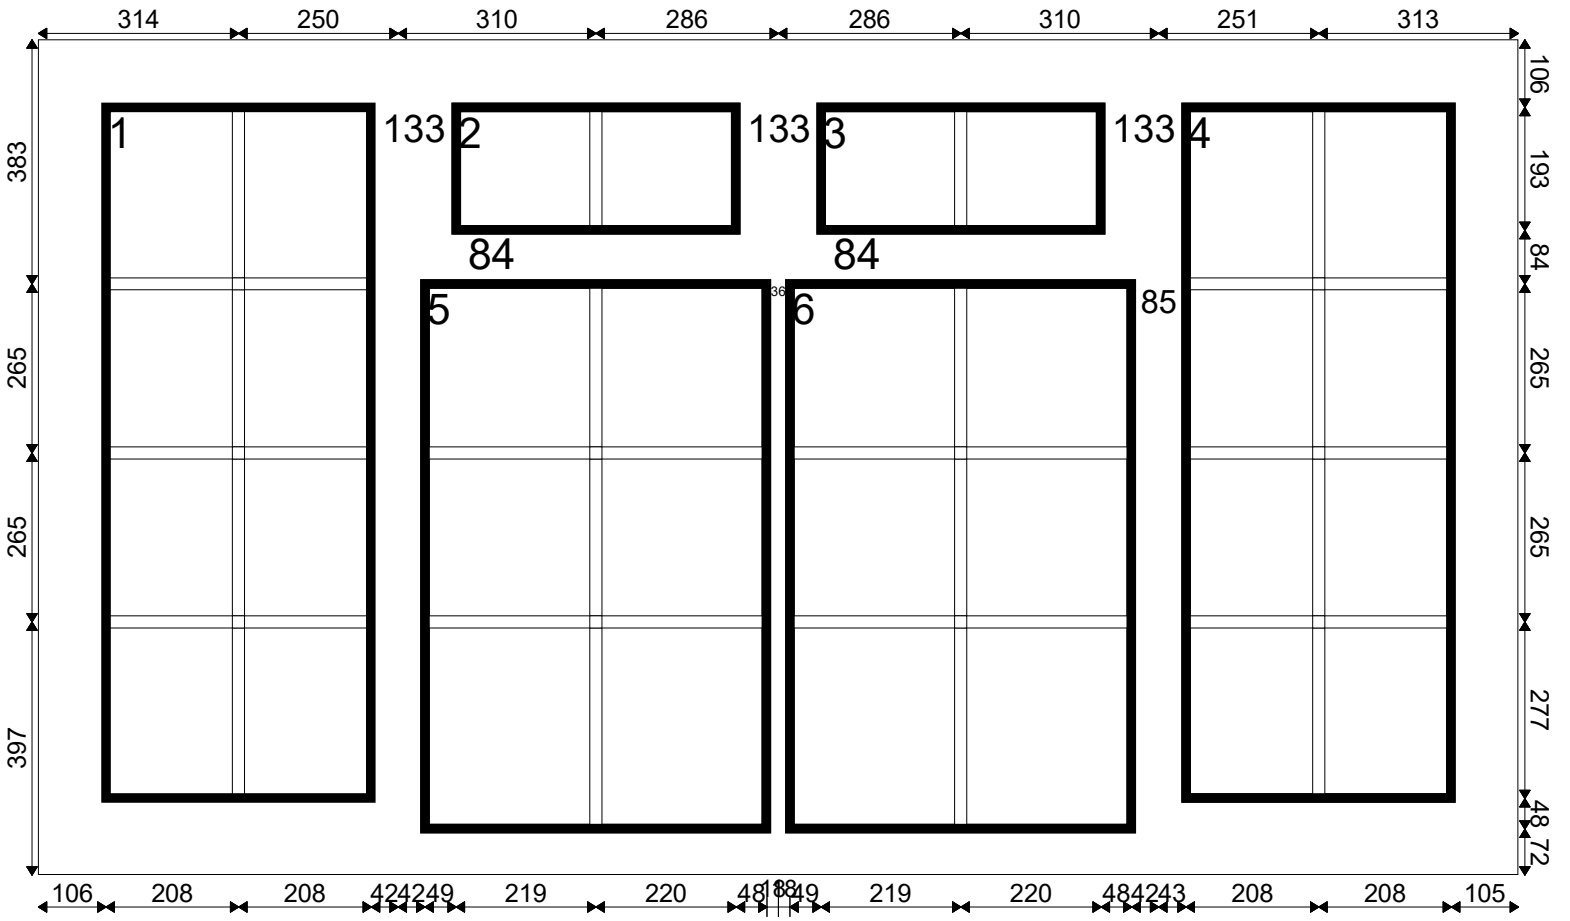

-
Please sign & return to confirm that the above layout is acceptable.
-
Sign_____ Print_____ Date_____


Georgian/Leaded Layout

Customer Details
ADUR HOME IMPROVEMENTS LTD

Quote No: 111322
Ref: WHITEHEAD


Load Code: SUS
Window No: 2 of 9
Location: LOUNGE DOOR

System: MAIN24
Group: Sculptured Open Out Resi Door - White
Spec No: E=A Rated Frames & Glass Loose
Drainage: Base

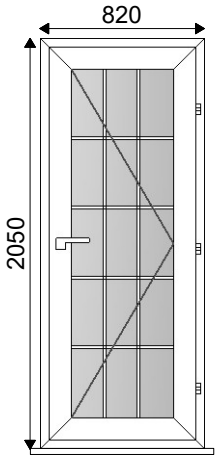

Basic Frame Size: 820w x 2050h

1 - 820w x 2080h inc. 30h Cill
Viewed Outside

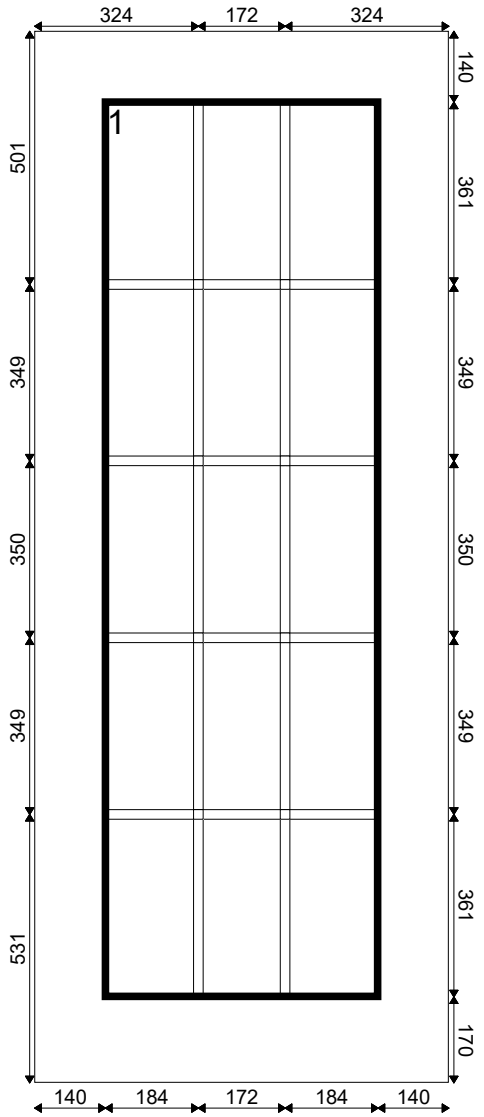


-
Please sign & return to confirm that the above layout is acceptable.
-
Sign_____ Print_____ Date_____

Georgian/Leaded Layout

Customer Details
ADUR HOME IMPROVEMENTS LTD

Quote No: 111322
Ref: WHITEHEAD

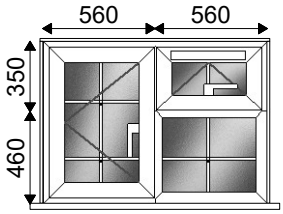


Basic Frame Size: 1120w x 810h

1 - 1150w x 855h inc. 30h Cill
Viewed Outside

Load Code: SUS
Window No: 3 of 9
Location: Bathroom

System: MAIN24
Group: Sculptured Casements - White
Spec No: E=A Rated Frames & Glass Loose
Drainage: Base

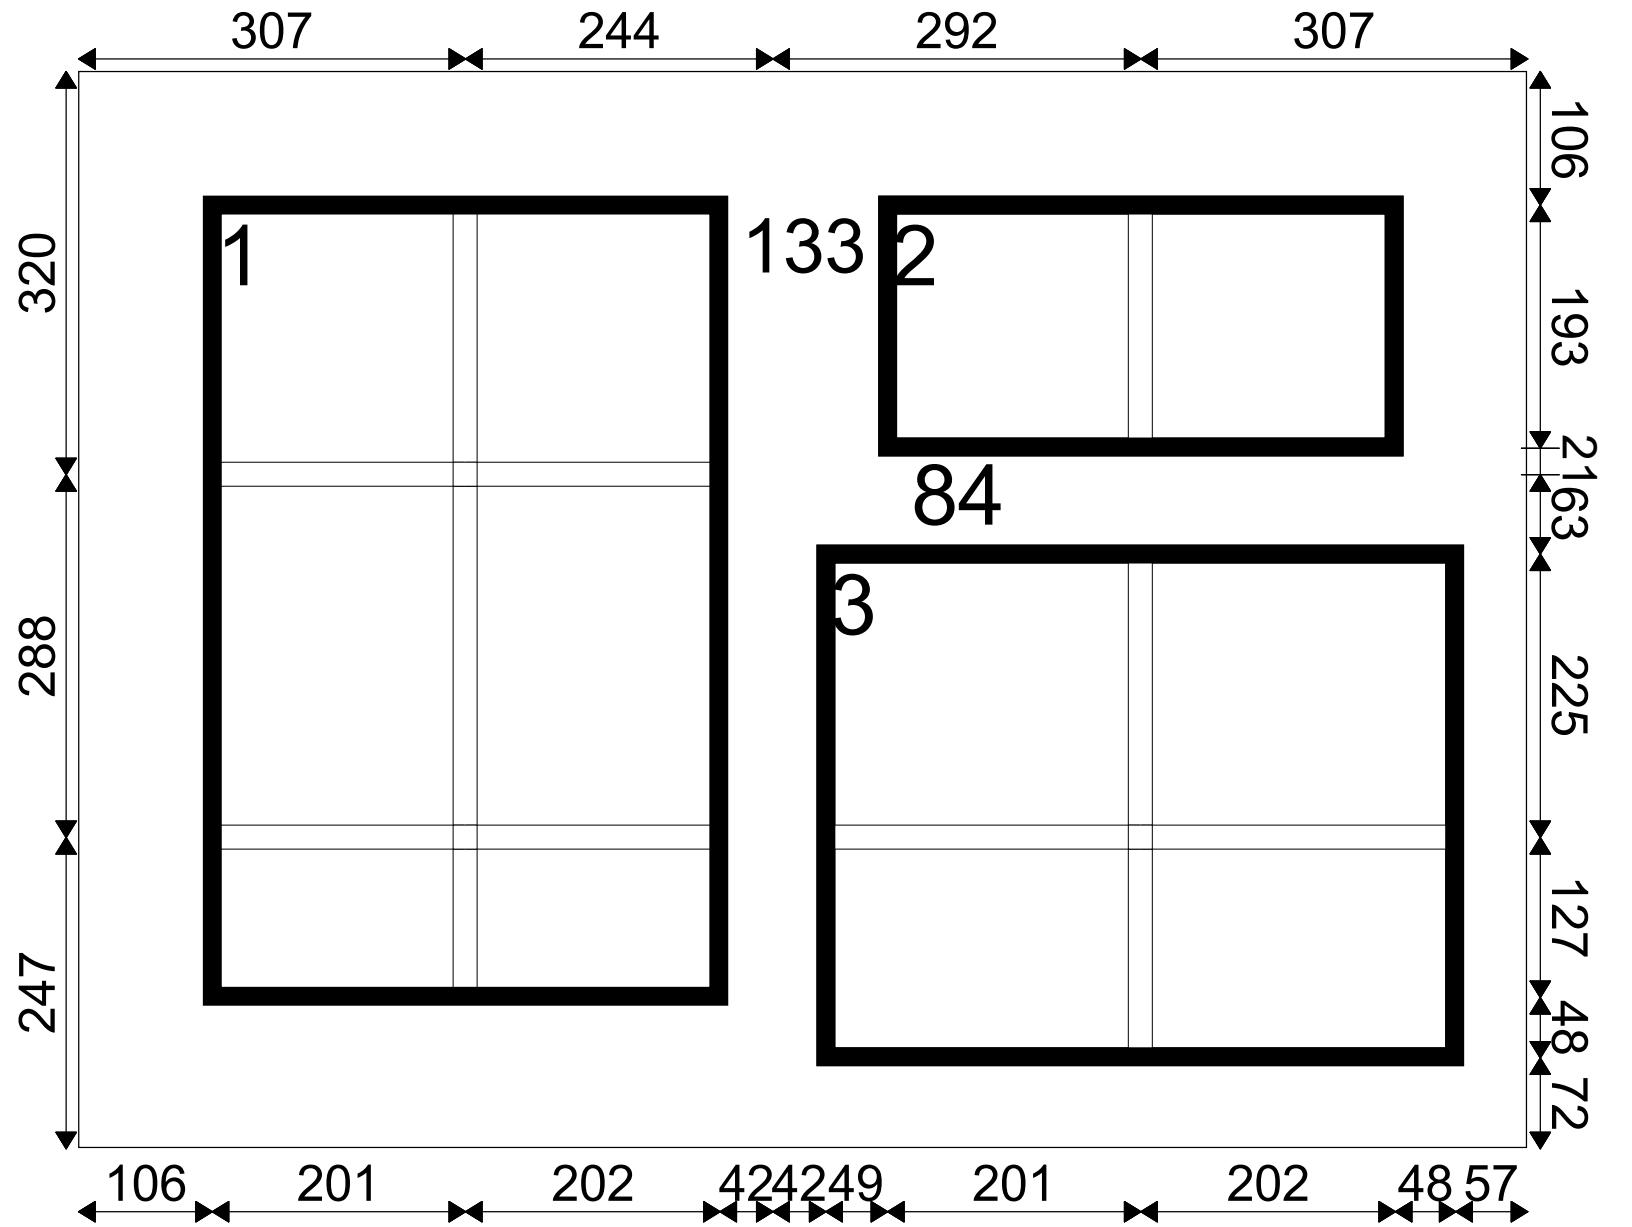

-
Please sign & return to confirm that the above layout is acceptable.
-
Sign_____ Print_____ Date_____


Georgian/Leaded Layout

Customer Details
ADUR HOME IMPROVEMENTS LTD

Quote No: 111322
Ref: WHITEHEAD


Load Code: SUS
Window No: 4 of 9
Location: MAIN BEDROOM

System: MAIN24
Group: Sculptured Casements - White
Spec No: E=A Rated Frames & Glass Loose
Drainage: Base

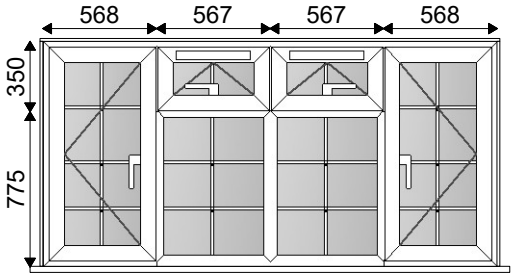

Basic Frame Size: 2270w x 1125h

1 - 2300w x 1170h inc. 30h Cill
Viewed Outside

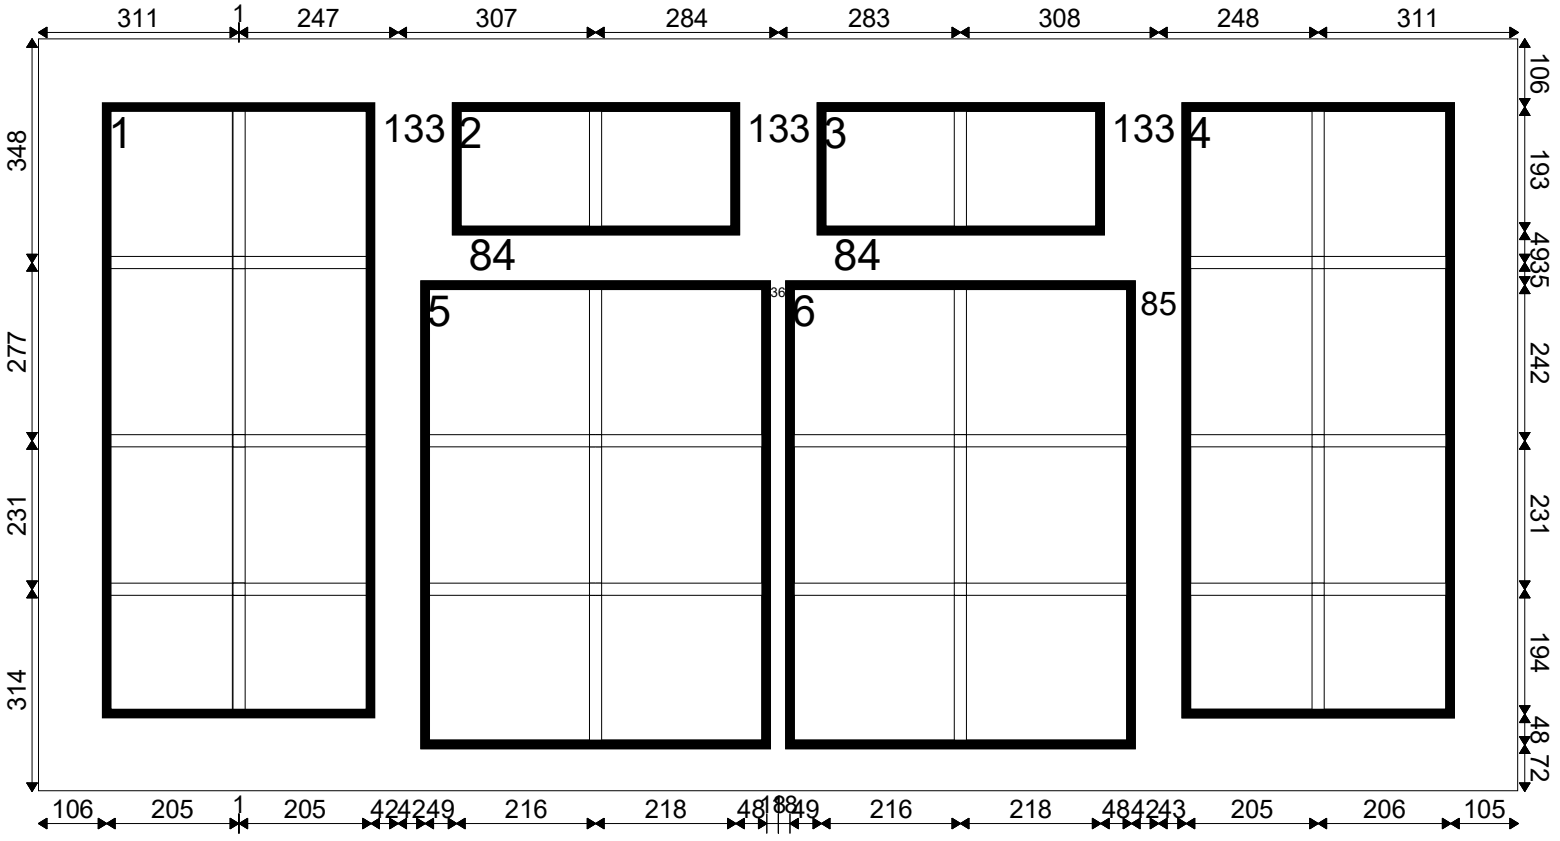

-
Please sign & return to confirm that the above layout is acceptable.
-
Sign_____ Print_____ Date_____


Georgian/Leaded Layout

Customer Details
ADUR HOME IMPROVEMENTS LTD

Quote No: 111322
Ref: WHITEHEAD


Load Code: SUS
Window No: 5 of 9
Location: Toilet

System: MAIN24
Group: Sculptured Casements - White
Spec No: E=A Rated Frames & Glass Loose
Drainage: Base

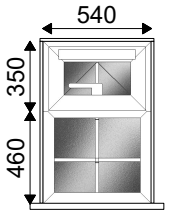

Basic Frame Size: 540w x 810h

1 - 570w x 855h inc. 30h Cill
Viewed Outside

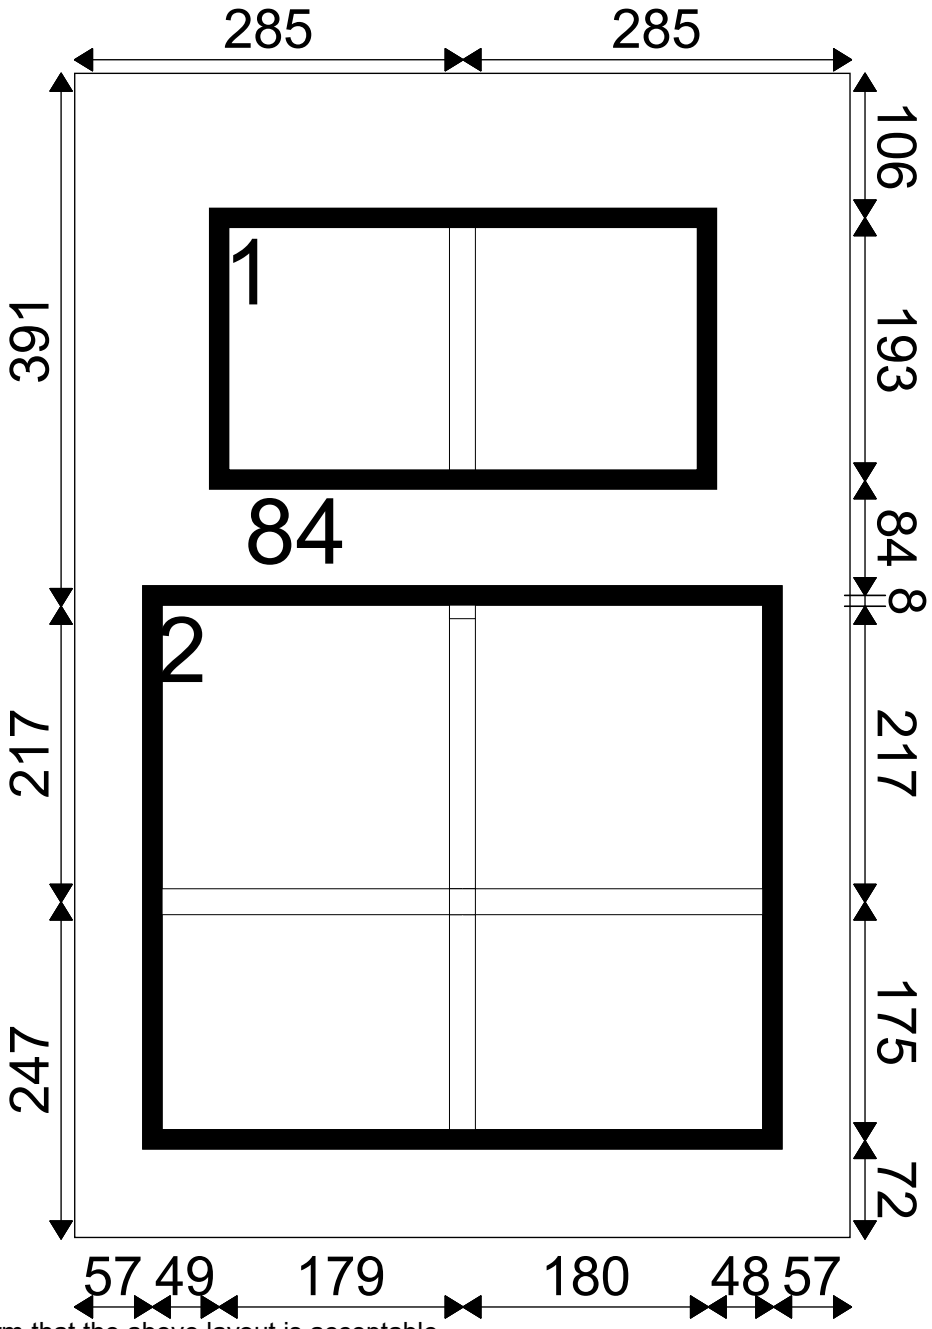

-
Please sign & return to confirm that the above layout is acceptable.
-
Sign_____ Print_____ Date_____


Georgian/Leaded Layout

Customer Details
ADUR HOME IMPROVEMENTS LTD

Quote No: 111322
Ref: WHITEHEAD


Load Code: SUS
Window No: 6 of 9
Location: BED 2:1

System: MAIN24
Group: Sculptured Casements - White
Spec No: E=A Rated Frames & Glass Loose
Drainage: Base

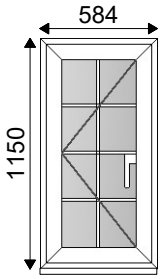

Basic Frame Size: 584w x 1150h

1 - 584w x 1180h inc. 30h Cill
Viewed Outside

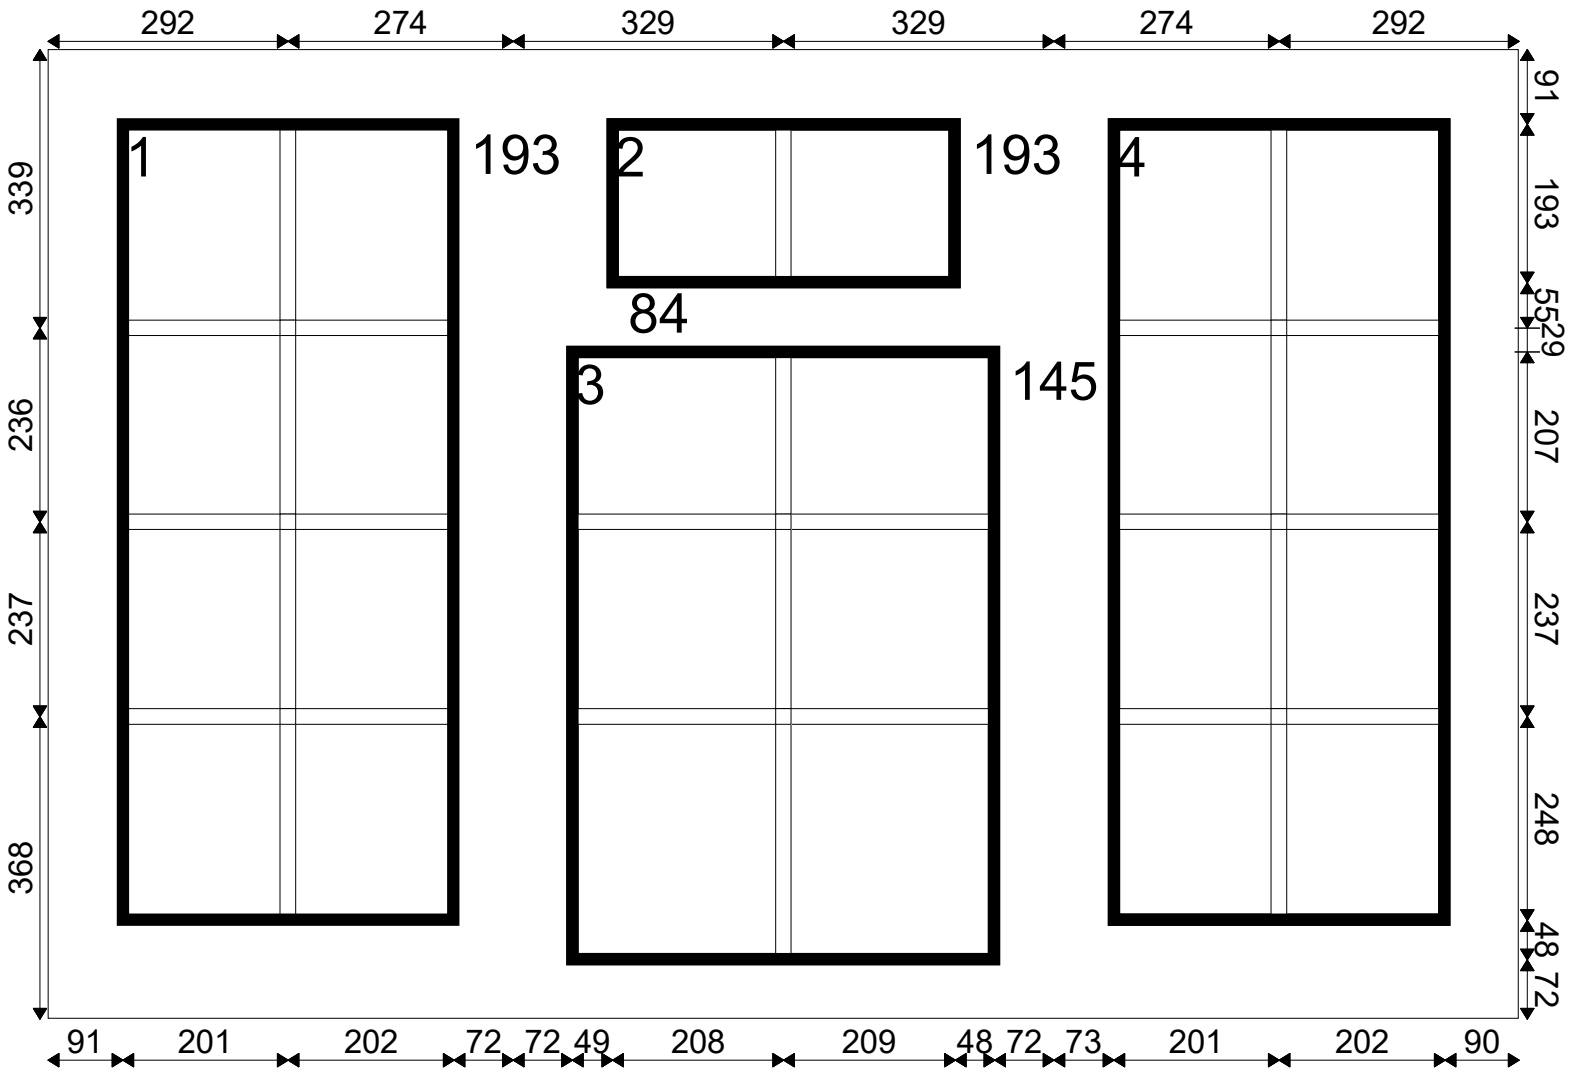

-
Please sign & return to confirm that the above layout is acceptable.
-
Sign_____ Print_____ Date_____


Georgian/Leaded Layout

Customer Details
ADUR HOME IMPROVEMENTS LTD

Quote No: 111322
Ref: WHITEHEAD


Load Code: SUS
Window No: 7 of 9
Location: BED 2:2

System: MAIN24
Group: Sculptured Casements - White
Spec No: E=A Rated Frames & Glass Loose
Drainage: Base

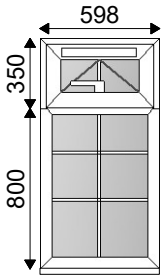

Basic Frame Size: 598w x 1150h

1 - 598w x 1180h inc. 30h Cill
Viewed Outside

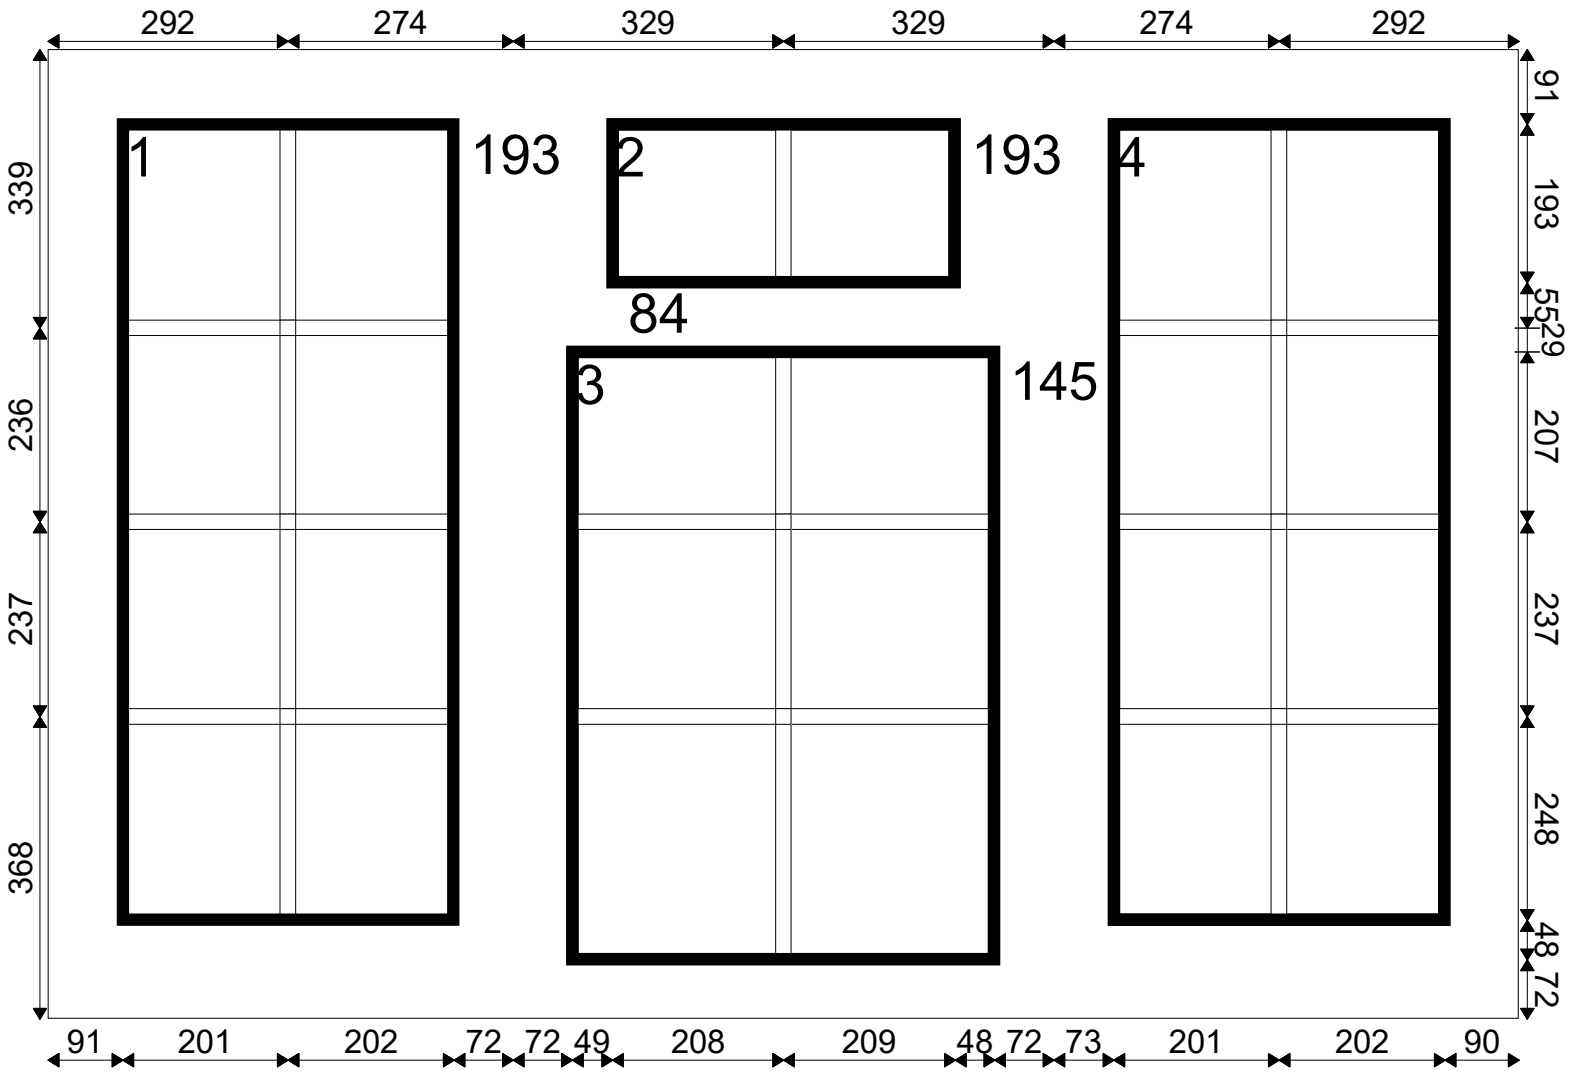

-
Please sign & return to confirm that the above layout is acceptable.
-
Sign_____ Print_____ Date_____


Georgian/Leaded Layout

Customer Details
ADUR HOME IMPROVEMENTS LTD

Quote No: 111322
Ref: WHITEHEAD


Load Code: SUS
Window No: 8 of 9
Location: BED 2:3

System: MAIN24
Group: Sculptured Casements - White
Spec No: E=A Rated Frames & Glass Loose
Drainage: Base

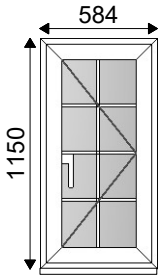

Basic Frame Size: 584w x 1150h

1 - 584w x 1180h inc. 30h Cill
Viewed Outside

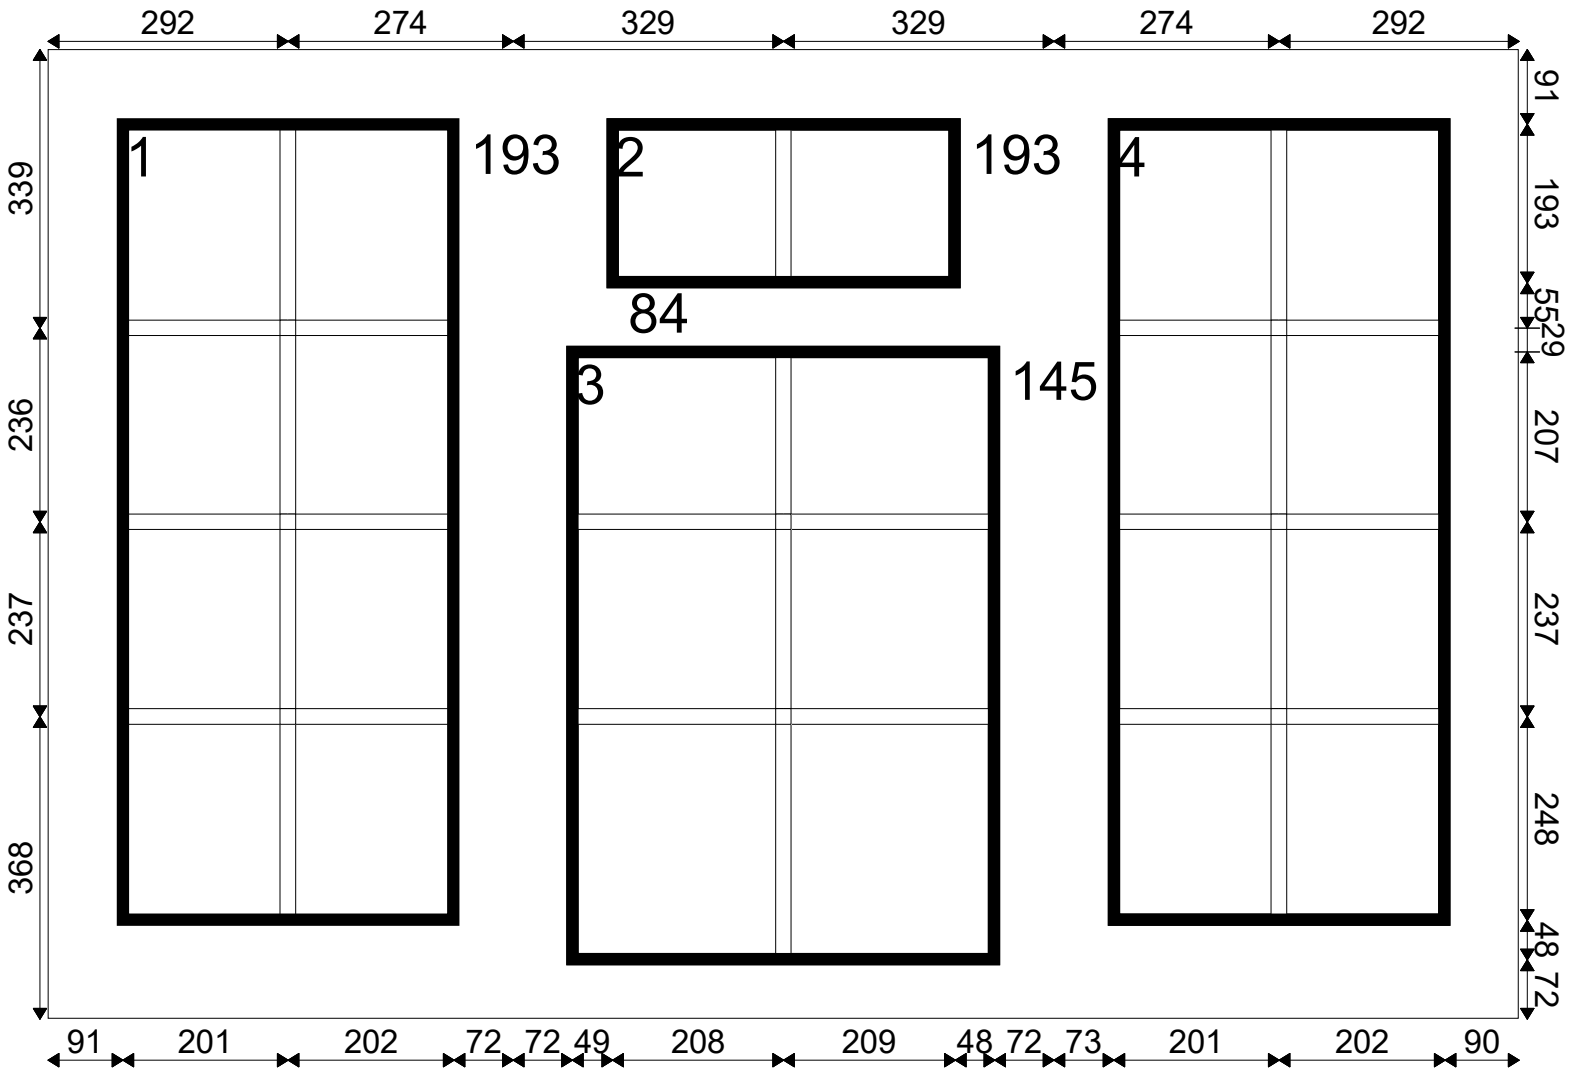

-
Please sign & return to confirm that the above layout is acceptable.
-
Sign_____ Print_____ Date_____


Georgian/Leaded Layout

Customer Details
ADUR HOME IMPROVEMENTS LTD

Quote No: 111322
Ref: WHITEHEAD


Load Code: SUS
Window No: 9 of 9
Location: Kitchen

System: MAIN24
Group: Sculptured Casements - White
Spec No: E=A Rated Frames & Glass Loose
Drainage: Base

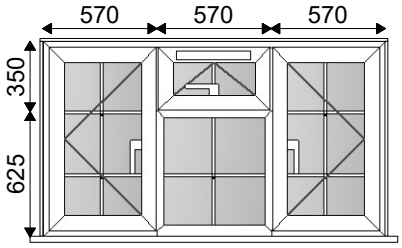

Basic Frame Size: 1710w x 975h

1 - 1740w x 1020h inc. 30h Cill
Viewed Outside

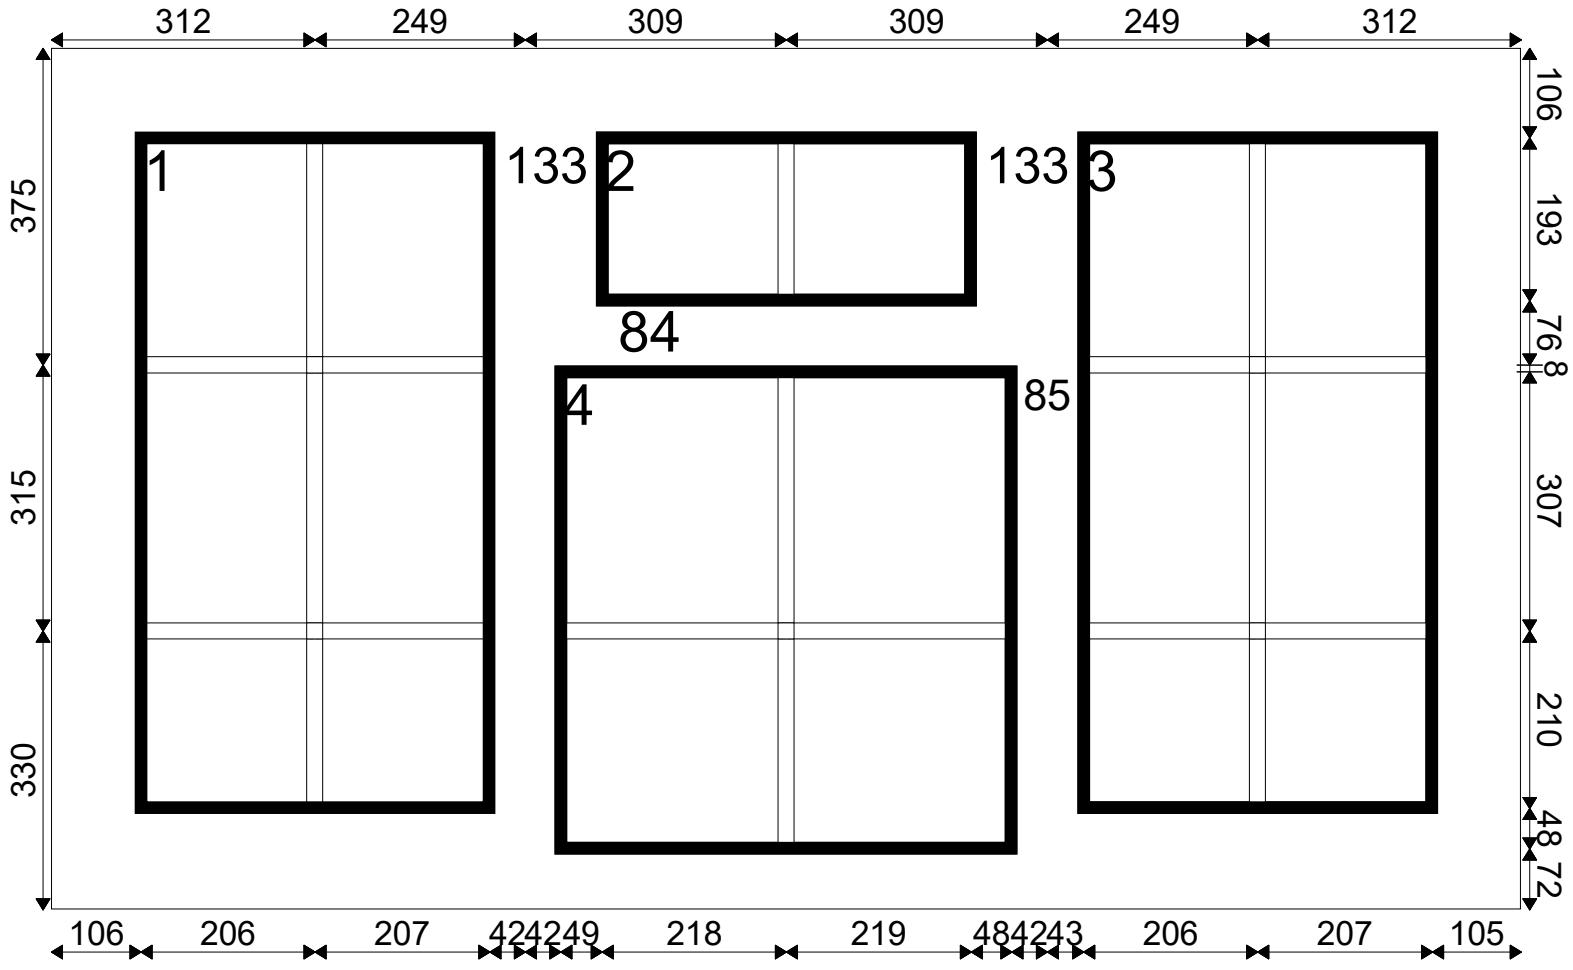

-
Please sign & return to confirm that the above layout is acceptable.
-
Sign_____ Print_____ Date_____