LOCATION PLAN AND BLOCK PLAN

PLAN EC1

BOROUGH OF WORTHING
DEPOSITED 09.05.01
TP REF. No. TU/0701/01
MR 1 01

SUBJECT TO CONDITIONS
CONSENT GRANTED
23 JUN 2008
WORTHING BOROUGH COUNCIL

LOCATION PLAN scale 1:1250

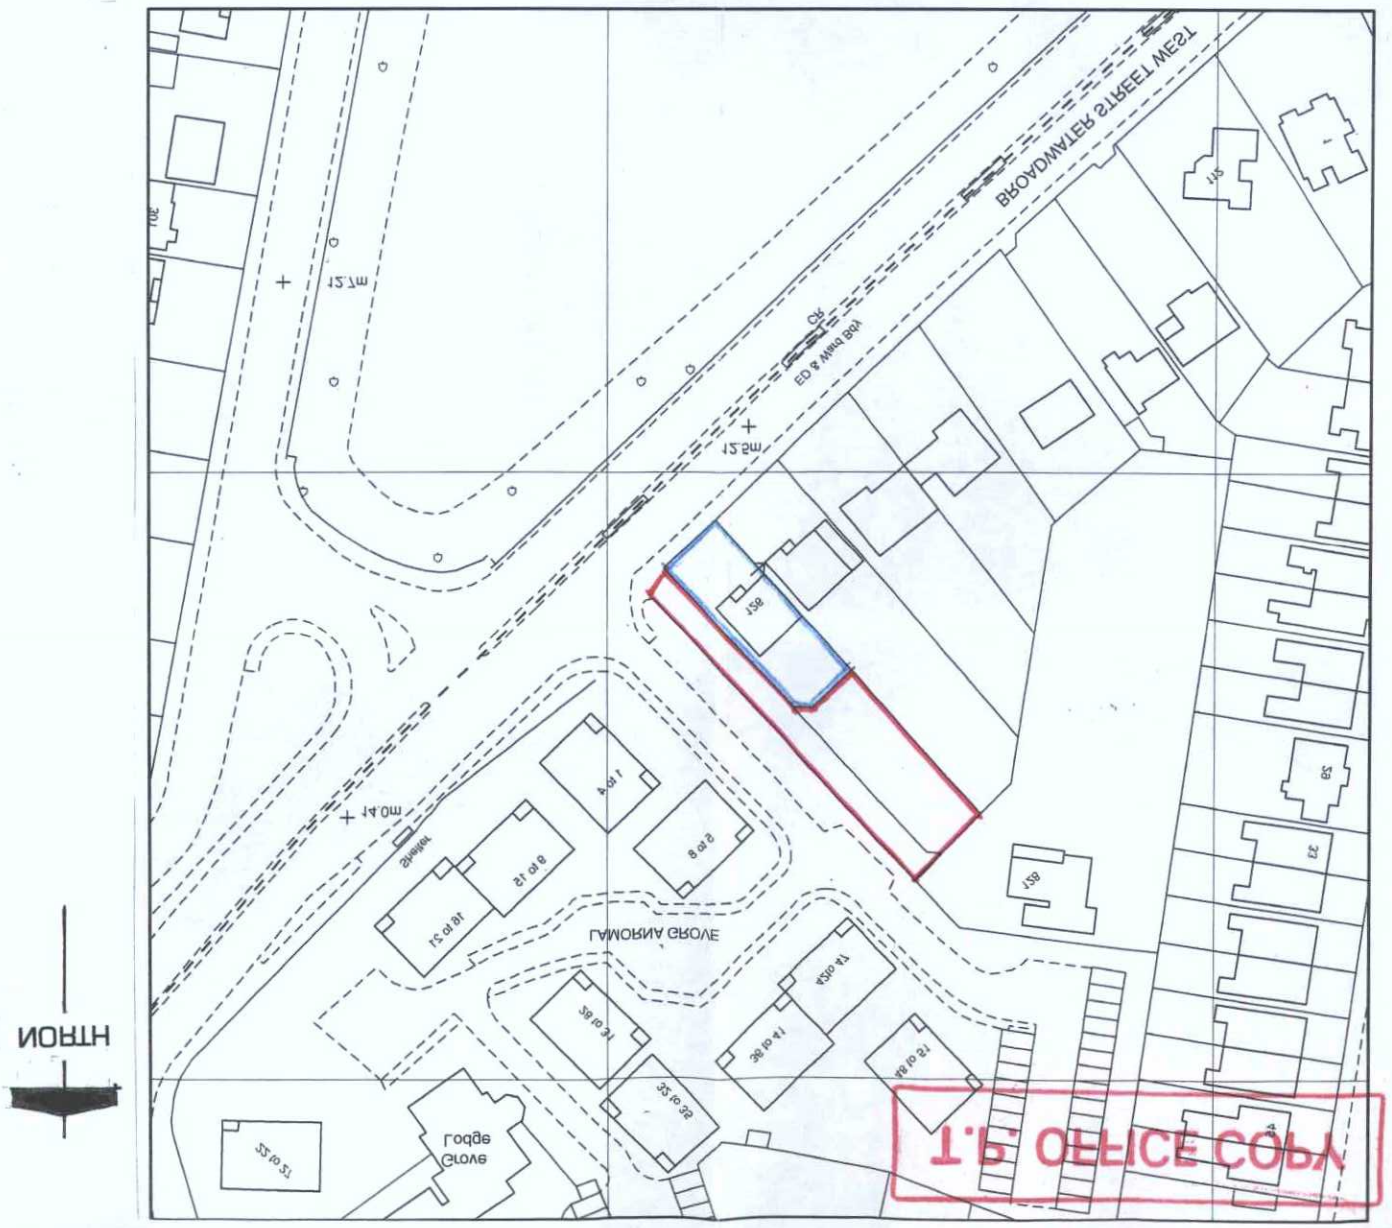

T.P. OFFICE COPY

BLOCK PLAN scale 1:500

FOR ILLUSTRATIVE PURPOSES ONLY

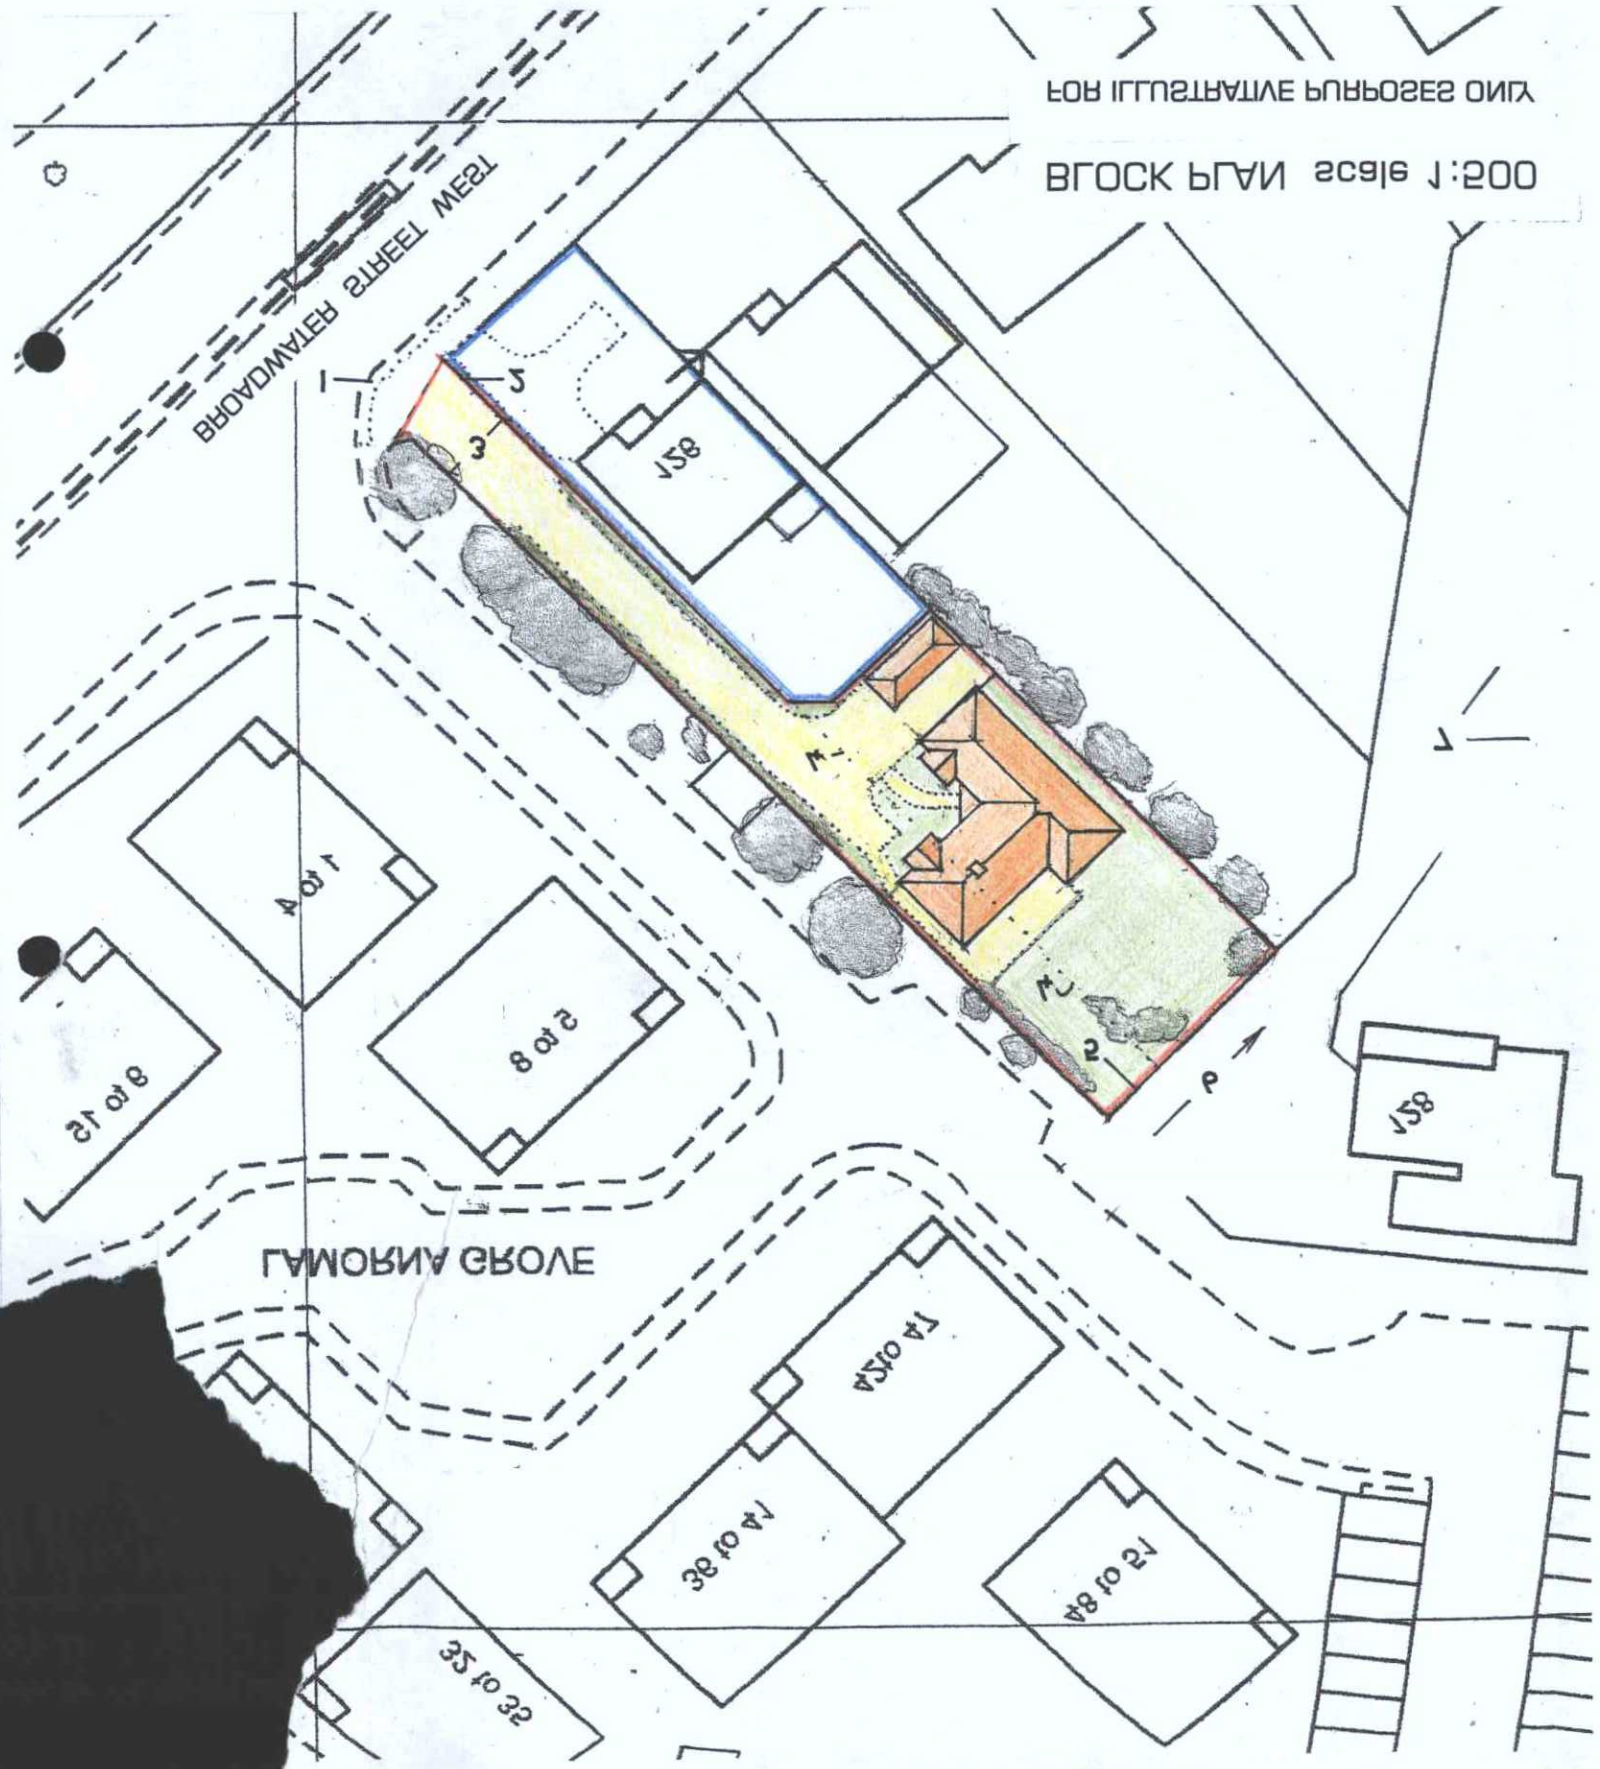

Notes

1. existing vehicle crossover
2. lower boundary fence to 0.8m in height for the first 3m
3. 5m wide drive; clear verges both sides for the first 10m of the drive.
4. remove existing fence and verge planting
5. complete close-boarded fence on boundary (2.25m in height)
6. access to approved plots
7. two new plots for dwellings
8. existing planting