


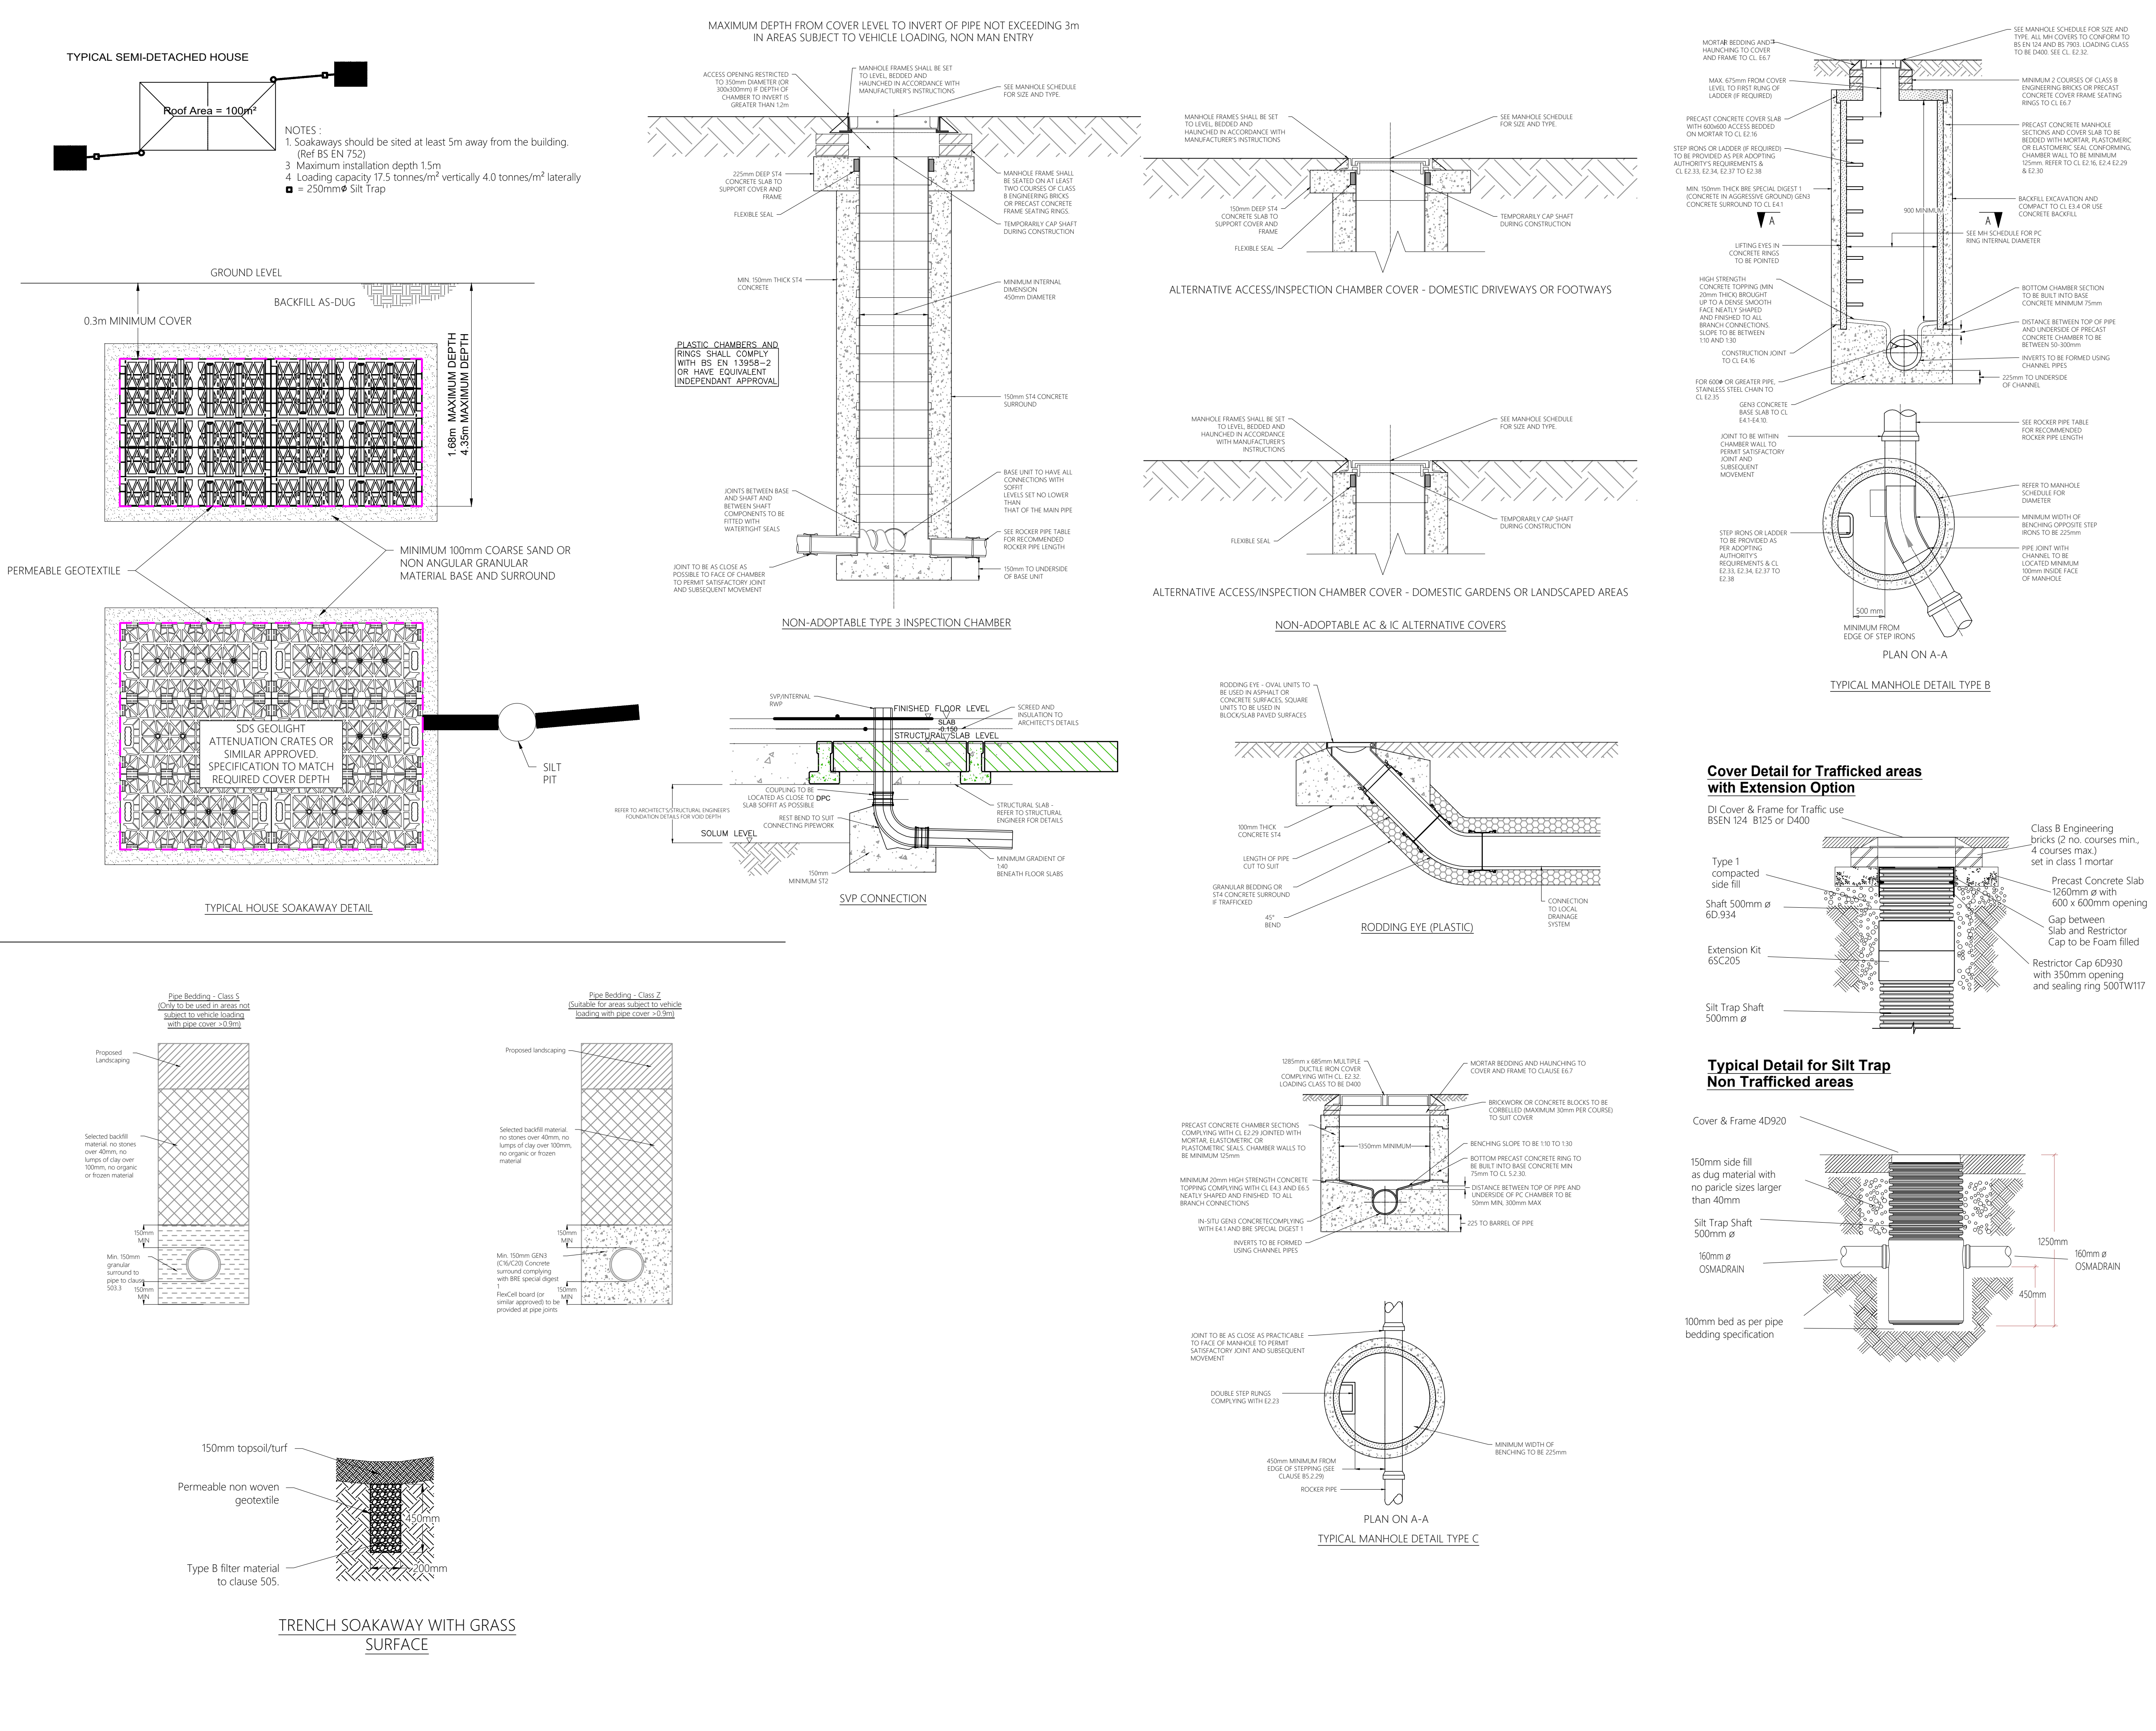

Notes

1.

Do not scale from this drawing. All dimensions shown are in millimetres unless noted otherwise.

2.

All kerb and edging concrete races shall be shuttered front and back to minimise excessive use of concrete.

3.

Following West Sussex County Council (WSCC) Standard Construction Details to apply to adopted and non-adopted works unless stated otherwise:

West Sussex Construction Details

Drawing No.	Drawing Title
S278/38/01	Alternative methods of Laying Kerbs
S278/38/02	Approved Kerb Type Selection Sheet 1
S278/38/03	Approved Kerb Type Selection Sheet 2
S278/38/04	Footway/Cycleway Type 1 & 2
S278/38/06	Footway/Footpath (Rural) Type 5
S278/38/07	Footway Crossover Type 1 - Residential
S278/38/10	Preferred Arrangement of Services within Public Highway
S278/38/11	Drainage Gully A - Pre-Cast Concrete
S278/38/13	Drainage Type B Catchpit
S278/38/15	Street Furniture Rumble Strips
S278/38/16	Street Furniture Ramp Feature
S278/38/18	Street Furniture Tactile Crossings
S278/38/21	Carriageway Flexible Specification
S278/38/33	Drainage Pipe Bedding Details
S278/38/34	Drainage Cellular Storage (Sheet 1 of 2)
S278/38/35	Drainage Cellular Storage (Sheet 1 of 2)
S278/38/36	Drainage Lateral Connection

FOR CONSTRUCTION

Ordnance Survey Licence number: 100057360

Drawing Revisions

Rev.	Dm:	Date:	Details:	Chk:	App:
C01	MB	23/02/2026	First issue	LP	BM
C02	MB	07/04/2026	Attenuation crate type amended	LP	BM

Client

Persimmon Homes

Project

West Sompting, West Sussex

Title

Phase 2
Drainage Standard Details

MILESTONE

TRANSPORT PLANNING

7 Ancells Court, Rye Close, Fleet, Hampshire, GU51 2UY
Tel: 01483 397888

Gateshead IBC, Mulgrave Terrace, Gateshead, NE8 1AN
Tel: 0191 338 7220

3 Wharfside Street, Spaces The Mailbox Level 1, Birmingham, B1 1RD
Tel: 0121 661 9881

web: www.milestonetp.co.uk

Scale

As Shown @ A1

Revision

C02

Drawing Number

611-0507