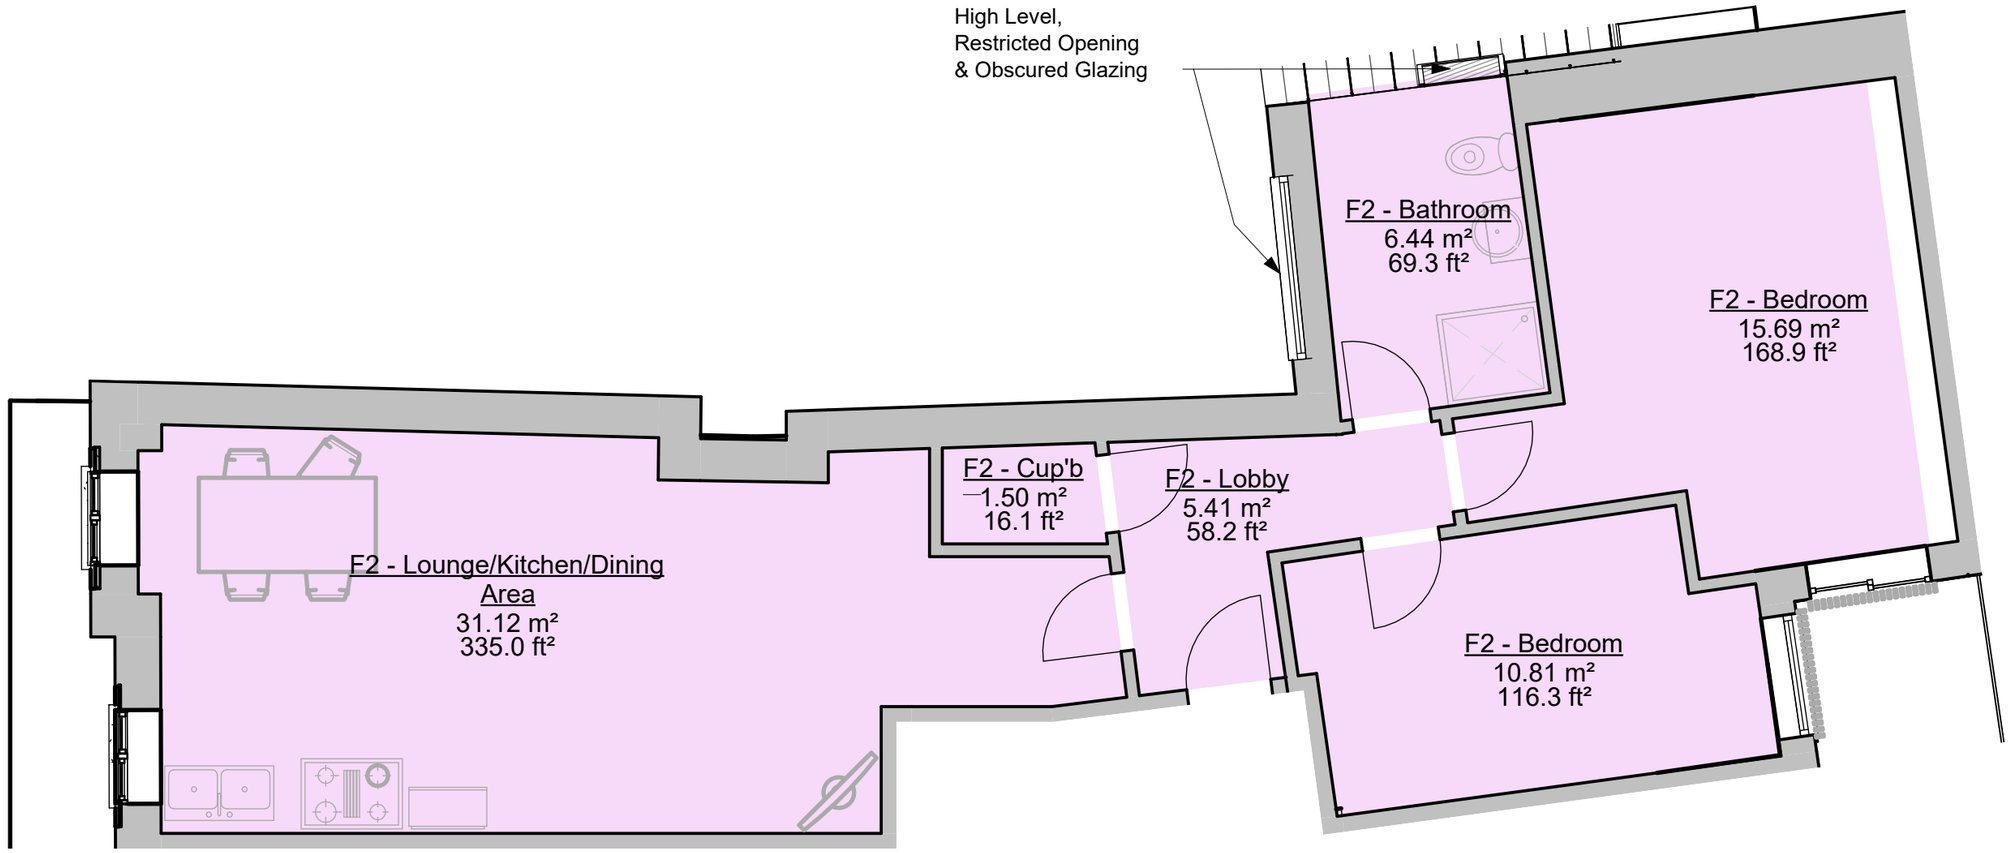

Flat 2

1 : 60

Flat 2 GIA			
Name	Level	Area Sf2	Area m2
F2 - 2B4P	First Floor	799 ft²	74 m²
Grand total: 1		799 ft²	74 m²

GIA - Gross Internal Area Including All Walls

0m 1.2m 2.4m 3.6m 4.8m 6m

VISUAL SCALE 1:60 @ A3

Flat 2		
Name	Level	Area
F2 - Bathroom	First Floor	6.4 m²
F2 - Bedroom	First Floor	10.8 m²
F2 - Bedroom	First Floor	15.7 m²
F2 - Cup'b	First Floor	1.5 m²
F2 - Lobby	First Floor	5.4 m²
F2 - Lounge/Kitchen/Dining Area	First Floor	31.1 m²

Room Sizes Only (Do Not Use to Calculate Total Flat Size)

Notes:

1. THE COPYRIGHT OF THIS DRAWING IS VESTED IN ARCHEVOLVE AND IT MAY NOT BE REPRODUCED IN WHOLE OR PART OR USED FOR THE MANUFACTURE OF ANY ARTICLE WITHOUT THE EXPRESS PERMISSION OF THE COPYRIGHT HOLDERS.

2. WORK TO FIGURED DIMENSIONS ONLY.

3. THIS DRAWING IS TO BE READ IN CONJUNCTION WITH ALL RELEVANT ARCHITECT'S, SERVICE ENGINEER'S AND ARCHEVOLVE SPECIFICATIONS.

Revision Number	Revision Description	Issued by	Revision Date

DATE: 01/01/24

STATUS: PLANNING ISSUE

SHEET SIZE: A3

SCALE: 1 : 60

DRAWN: AP

CHECKED:

CLIENT: MT Pearl INT LLP

SITE ADDRESS: 48 South Street Worthing BN11 3AA

DRAWING: Conversion for Office to Residential

TITLE: Flat 2

PROJECT NO:

DRAWING NO: AP /048/23/021

REVISION:

ARCHEVOLVE
// design@archevolve.co.uk
// wwwarchevolve.co.uk
// 07830325566