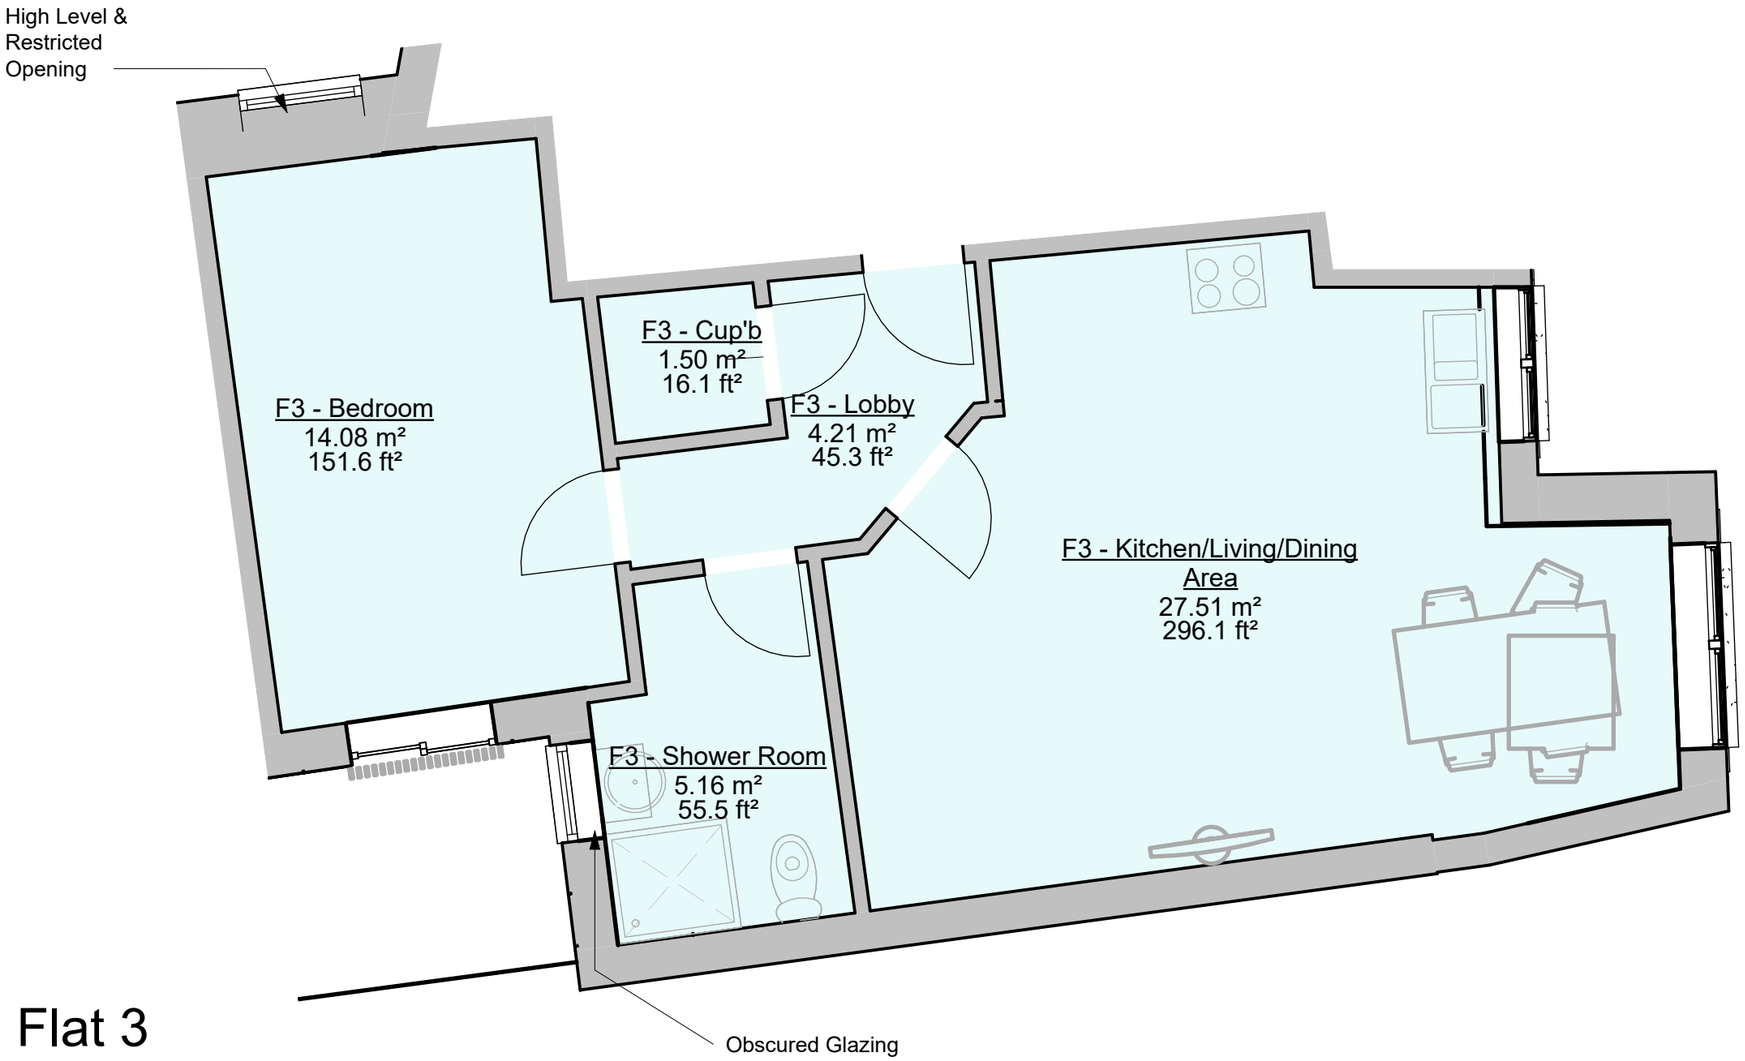

Flat 3

1 : 50

Flat 3 GIA			
Name	Level	Area Sf2	Area m2
F3 - 1B2P	First Floor	569 ft²	53 m²
Grand total: 1		569 ft²	53 m²

GIA - Gross Internal Area Including All Walls

Flat 3		
Name	Level	Area
F3 - Bedroom	First Floor	14.1 m²
F3 - Cup'b	First Floor	1.5 m²
F3 - Kitchen/Living/Dining Area	First Floor	27.5 m²
F3 - Lobby	First Floor	4.2 m²
F3 - Shower Room	First Floor	5.2 m²

Room Sizes Only (Do Not Use to Calculate Total Flat Size)

0m 1m 2m 3m 4m 5m

VISUAL SCALE 1:50 @ A3

Notes:

1. THE COPYRIGHT OF THIS DRAWING IS VESTED IN ARCHEVOLVE AND IT MAY NOT BE REPRODUCED IN WHOLE OR PART OR USED FOR THE MANUFACTURE OF ANY ARTICLE WITHOUT THE EXPRESS PERMISSION OF THE COPYRIGHT HOLDERS.

2. WORK TO FIGURED DIMENSIONS ONLY.

3. THIS DRAWING IS TO BE READ IN CONJUNCTION WITH ALL RELEVANT ARCHITECTS, SERVICE ENGINEER'S AND ARCHEVOLVE SPECIFICATIONS.

Revision Number	Revision Description	Issued by	Revision Date

DATE: 01/01/24
STATUS: PLANNING ISSUE
SHEET SIZE: A3

SCALE: 1 : 50
DRAWN: AP
CHECKED:

CLIENT: MT Pearl INT LLP

SITE ADDRESS: 48 South Street Worthing BN11 3AA

DRAWING: Conversion for Office to Residential
TITLE: Flat 3
PROJECT NO:
DRAWING NO: AP /048/23 /022
REVISION:

ARCHEVOLVE
// design@archevolve.co.uk
// www.archevolve.co.uk
// 07830325566