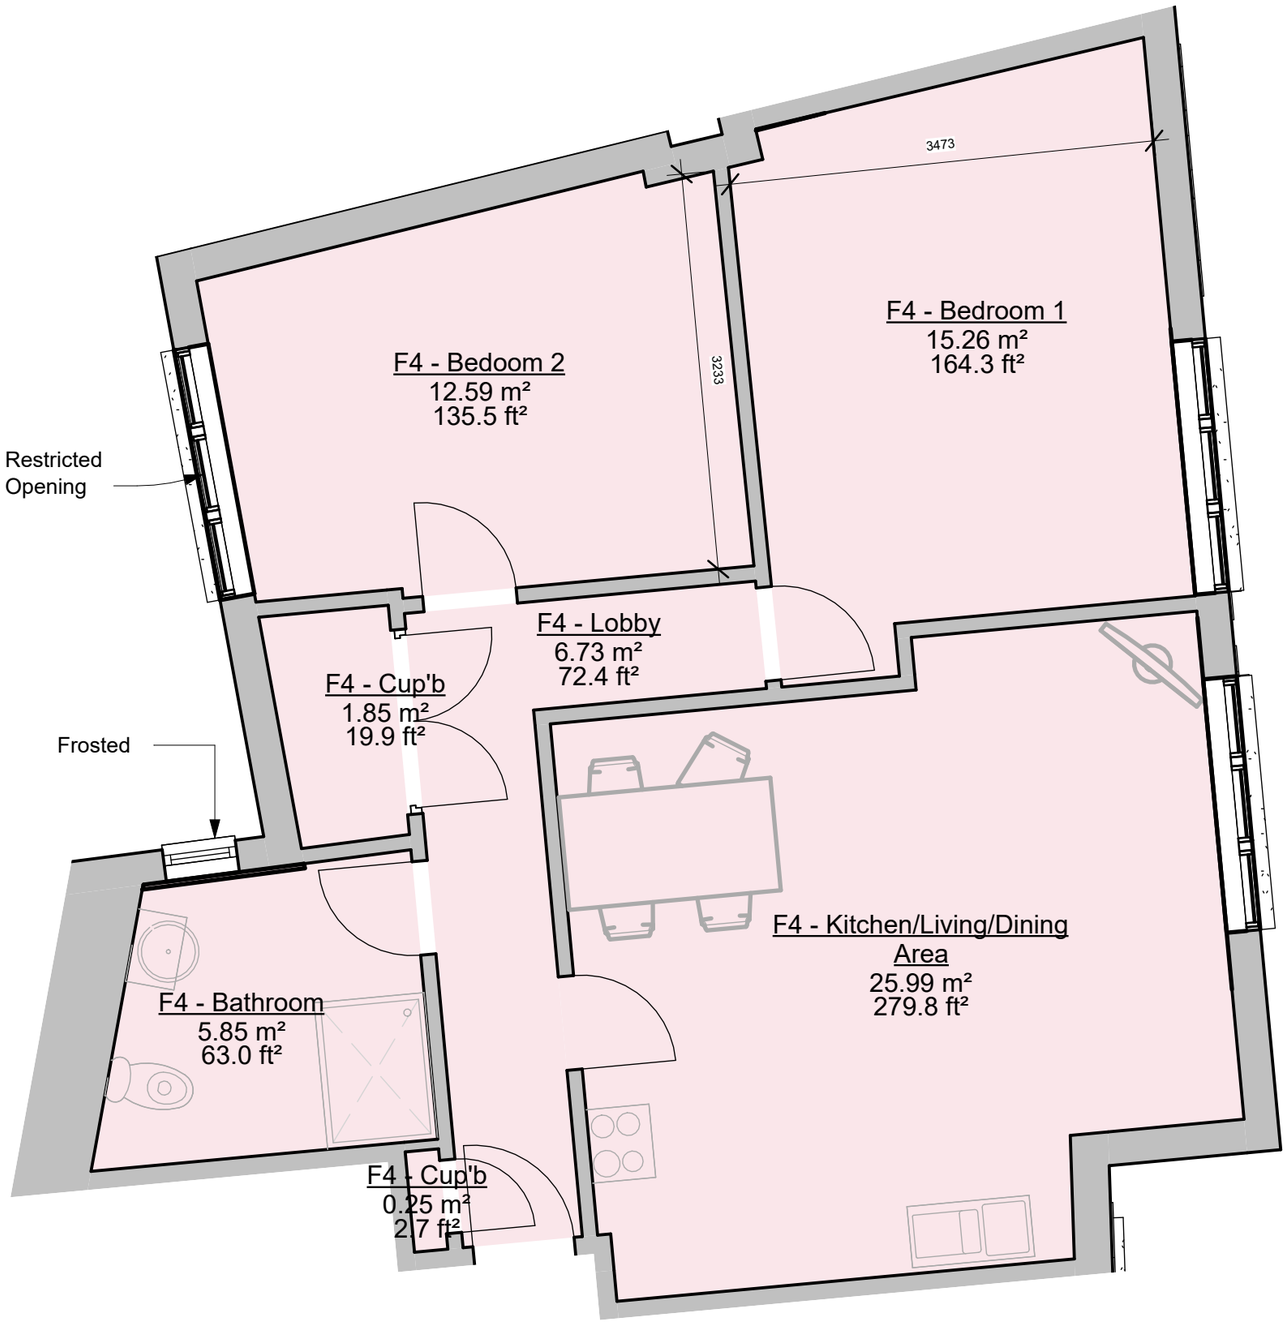

Flat 4

1 : 50

0m 1m 2m 3m 4m 5m

VISUAL SCALE 1:50 @ A3

Flat 4 GIA			
Name	Level	Area Sf2	Area m2
F4 - 2B4P	First Floor	757 ft²	70 m²
Grand total: 1		757 ft²	70 m²

GIA - Gross Internal Area Including All Walls

Flat 4		
Name	Level	Area
F4 - Bathroom	First Floor	5.9 m²
F4 - Bedoom 2	First Floor	12.6 m²
F4 - Bedroom 1	First Floor	15.3 m²
F4 - Cup'b	First Floor	1.8 m²
F4 - Cup'b	First Floor	0.2 m²
F4 - Kitchen/Living/Dining Area	First Floor	26.0 m²
F4 - Lobby	First Floor	6.7 m²

Room Sizes Only (Do Not Use to Calculate Total Flat Size)

Notes:

1. THE COPYRIGHT OF THIS DRAWING IS VESTED IN ARCHEVOLVE AND IT MAY NOT BE REPRODUCED IN WHOLE OR PART OR USED FOR THE MANUFACTURE OF ANY ARTICLE WITHOUT THE EXPRESS PERMISSION OF THE COPYRIGHT HOLDERS.

2. WORK TO FIGURED DIMENSIONS ONLY.

3. THIS DRAWING IS TO BE READ IN CONJUNCTION WITH ALL RELEVANT ARCHITECTS, SERVICE ENGINEER'S AND ARCHEVOLVE SPECIFICATIONS.

Revision Number	Revision Description	Issued by	Revision Date

DATE: 01/01/24
STATUS: PLANNING ISSUE
SHEET SIZE: A3

SCALE: 1 : 50
DRAWN: AP
CHECKED:

CLIENT: MT Pearl INT LLP

SITE ADDRESS: 48 South Street Worthing BN11 3AA

DRAWING: Conversion for Office to Residential
TITLE: Flat 4

PROJECT NO:
DRAWING NO: AP /048/23/023
REVISION:

ARCHEVOLVE
// design@archevolve.co.uk
// www.archevolve.co.uk
// 07830325566