


THE COPYRIGHT OF THIS DRAWING BELONGS TO MD-DESIGN (SOUTHERN) LTD.  
IT MAY NOT BE REPRODUCED IN WHOLE OR PART, OR USED FOR THE MANUFACTURE  
OF ANY ARTICLE WITHOUT THE EXPRESS PERMISSION OF THE COPYRIGHT HOLDER.  
NO LIABILITY WILL BE ACCEPTED FOR AMENDMENTS MADE BY OTHER PERSONS.  
© CROWN COPYRIGHT 2026 ORDINANCE SURVEY 100053143.  
DO NOT SCALE FROM THIS DRAWING FOR CONSTRUCTION.

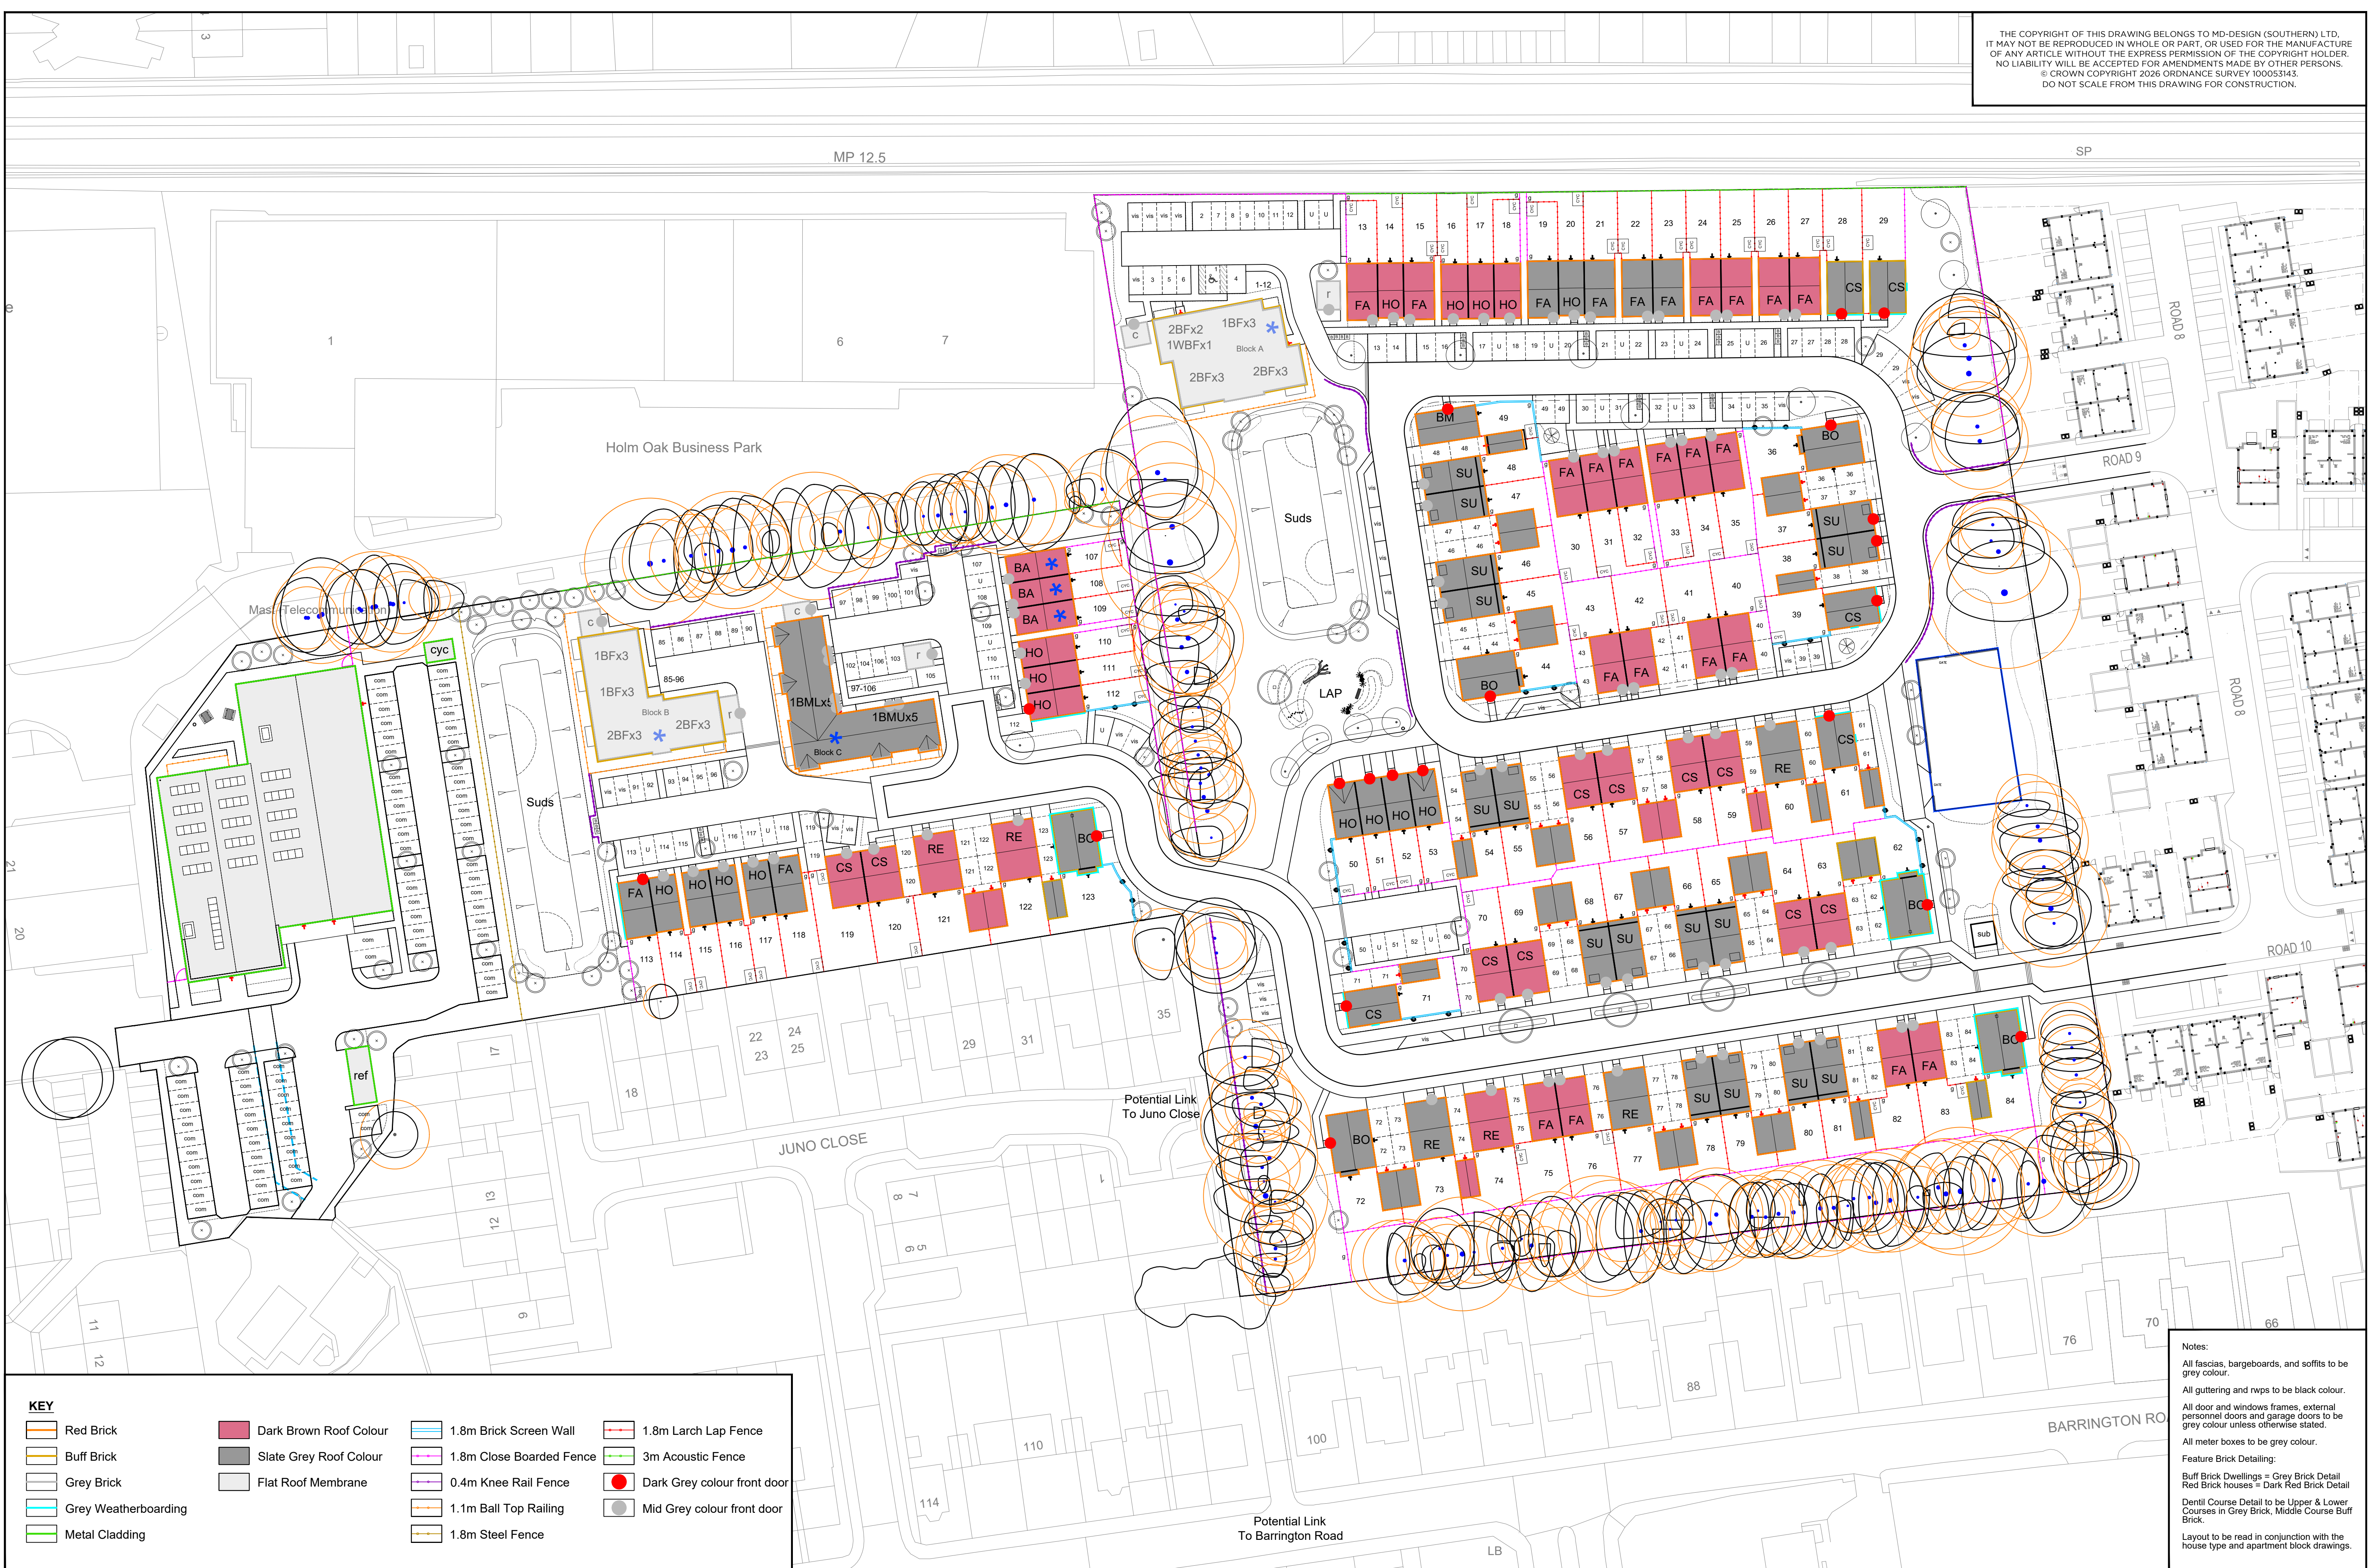

| KEY |                      |  |                             |
|-----|----------------------|--|-----------------------------|
|     | Red Brick            |  | Dark Brown Roof Colour      |
|     | Buff Brick           |  | Slate Grey Roof Colour      |
|     | Grey Brick           |  | Flat Roof Membrane          |
|     | Grey Weatherboarding |  | 1.8m Brick Screen Wall      |
|     | Metal Cladding       |  | 1.8m Close Boarded Fence    |
|     |                      |  | 0.4m Knee Rail Fence        |
|     |                      |  | 1.1m Ball Top Railing       |
|     |                      |  | 1.8m Steel Fence            |
|     |                      |  | 1.8m Larch Lap Fence        |
|     |                      |  | 3m Acoustic Fence           |
|     |                      |  | Dark Grey colour front door |
|     |                      |  | Mid Grey colour front door  |

Notes:

- All fascias, bargeboards, and soffits to be grey colour.
- All guttering and rwp's to be black colour.
- All door and windows frames, external personnel doors and garage doors to be grey colour unless otherwise stated.
- All meter boxes to be grey colour.
- Feature Brick Detailing:
  - Buff Brick Dwellings = Grey Brick Detail
  - Red Brick houses = Dark Red Brick Detail
- Dentil Course Detail to be Upper & Lower Courses in Grey Brick, Middle Course Buff Brick.
- Layout to be read in conjunction with the house type and apartment block drawings.

|  |   |  |  |                  |             |                                            |                                          |                        |                        |                |                |
|--|---|--|--|------------------|-------------|--------------------------------------------|------------------------------------------|------------------------|------------------------|----------------|----------------|
|  | MDD Architecture & Urban Design<br>18 Mulberry Walk - Bordon<br>Hampshire - GU35 0UL<br>Email: info@md-design.co.uk |  |  | A Planning Issue | MD 29.04.26 | CLIENT:<br>Bellway Homes Southern Counties | SITE:<br>Durrington Gasworks, Durrington | SCALE AT A1:<br>1:500  | DATE:<br>29.04.26      | DRAWN:<br>MD   | CHECKED:<br>MD |
|  |   |  |  |                  |             |                                            |                                          | PROJECT NO:<br>BSL-010 | DRAWING NO:<br>BDML-01 | REVISION:<br>A |                |