
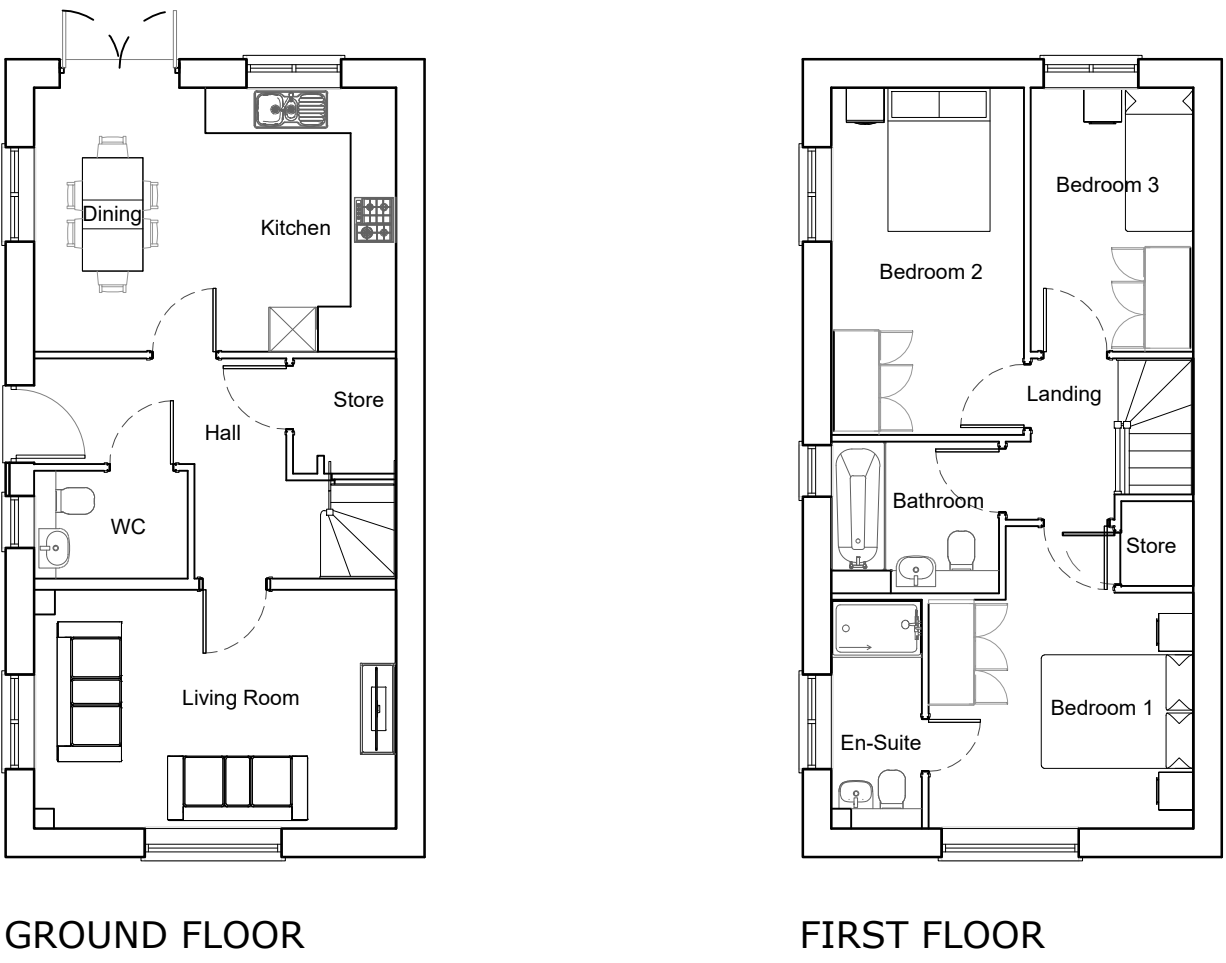


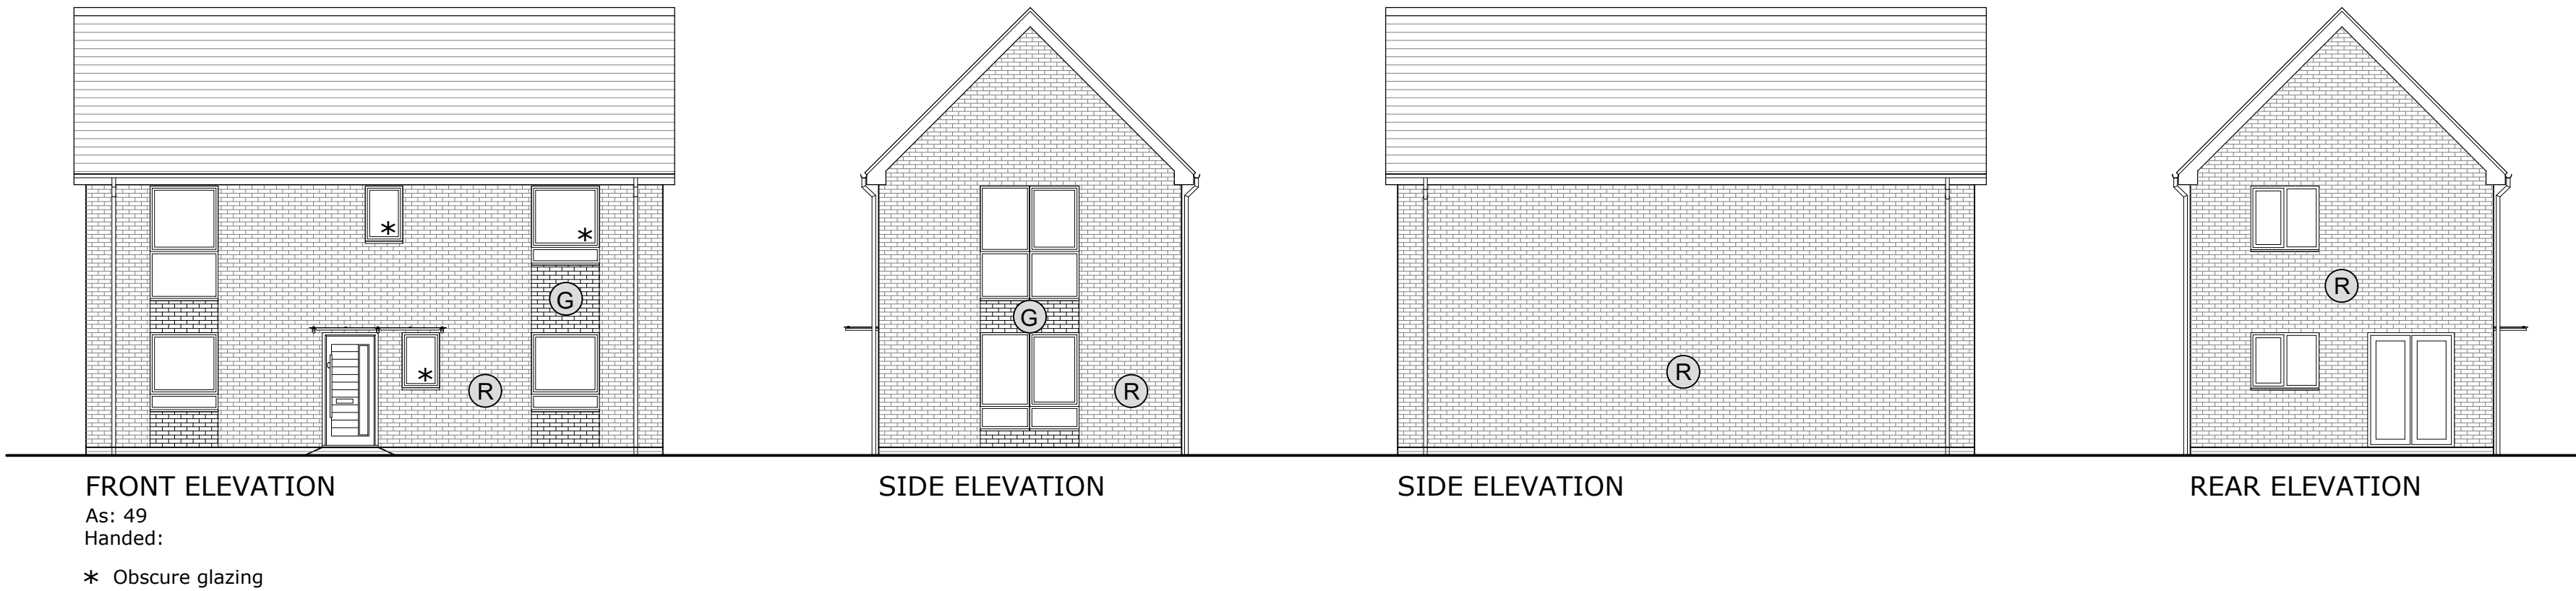

FACING MATERIALS KEY

(G)

 Grey Brick

(R)

 Red Brick

(B)

 Buff Brick

(W)

 Weatherboarding

(C)

 Cladding

Note: For colours of materials
please refer to the Boundary &
Dwelling Materials Layout
(BDML 01 A)